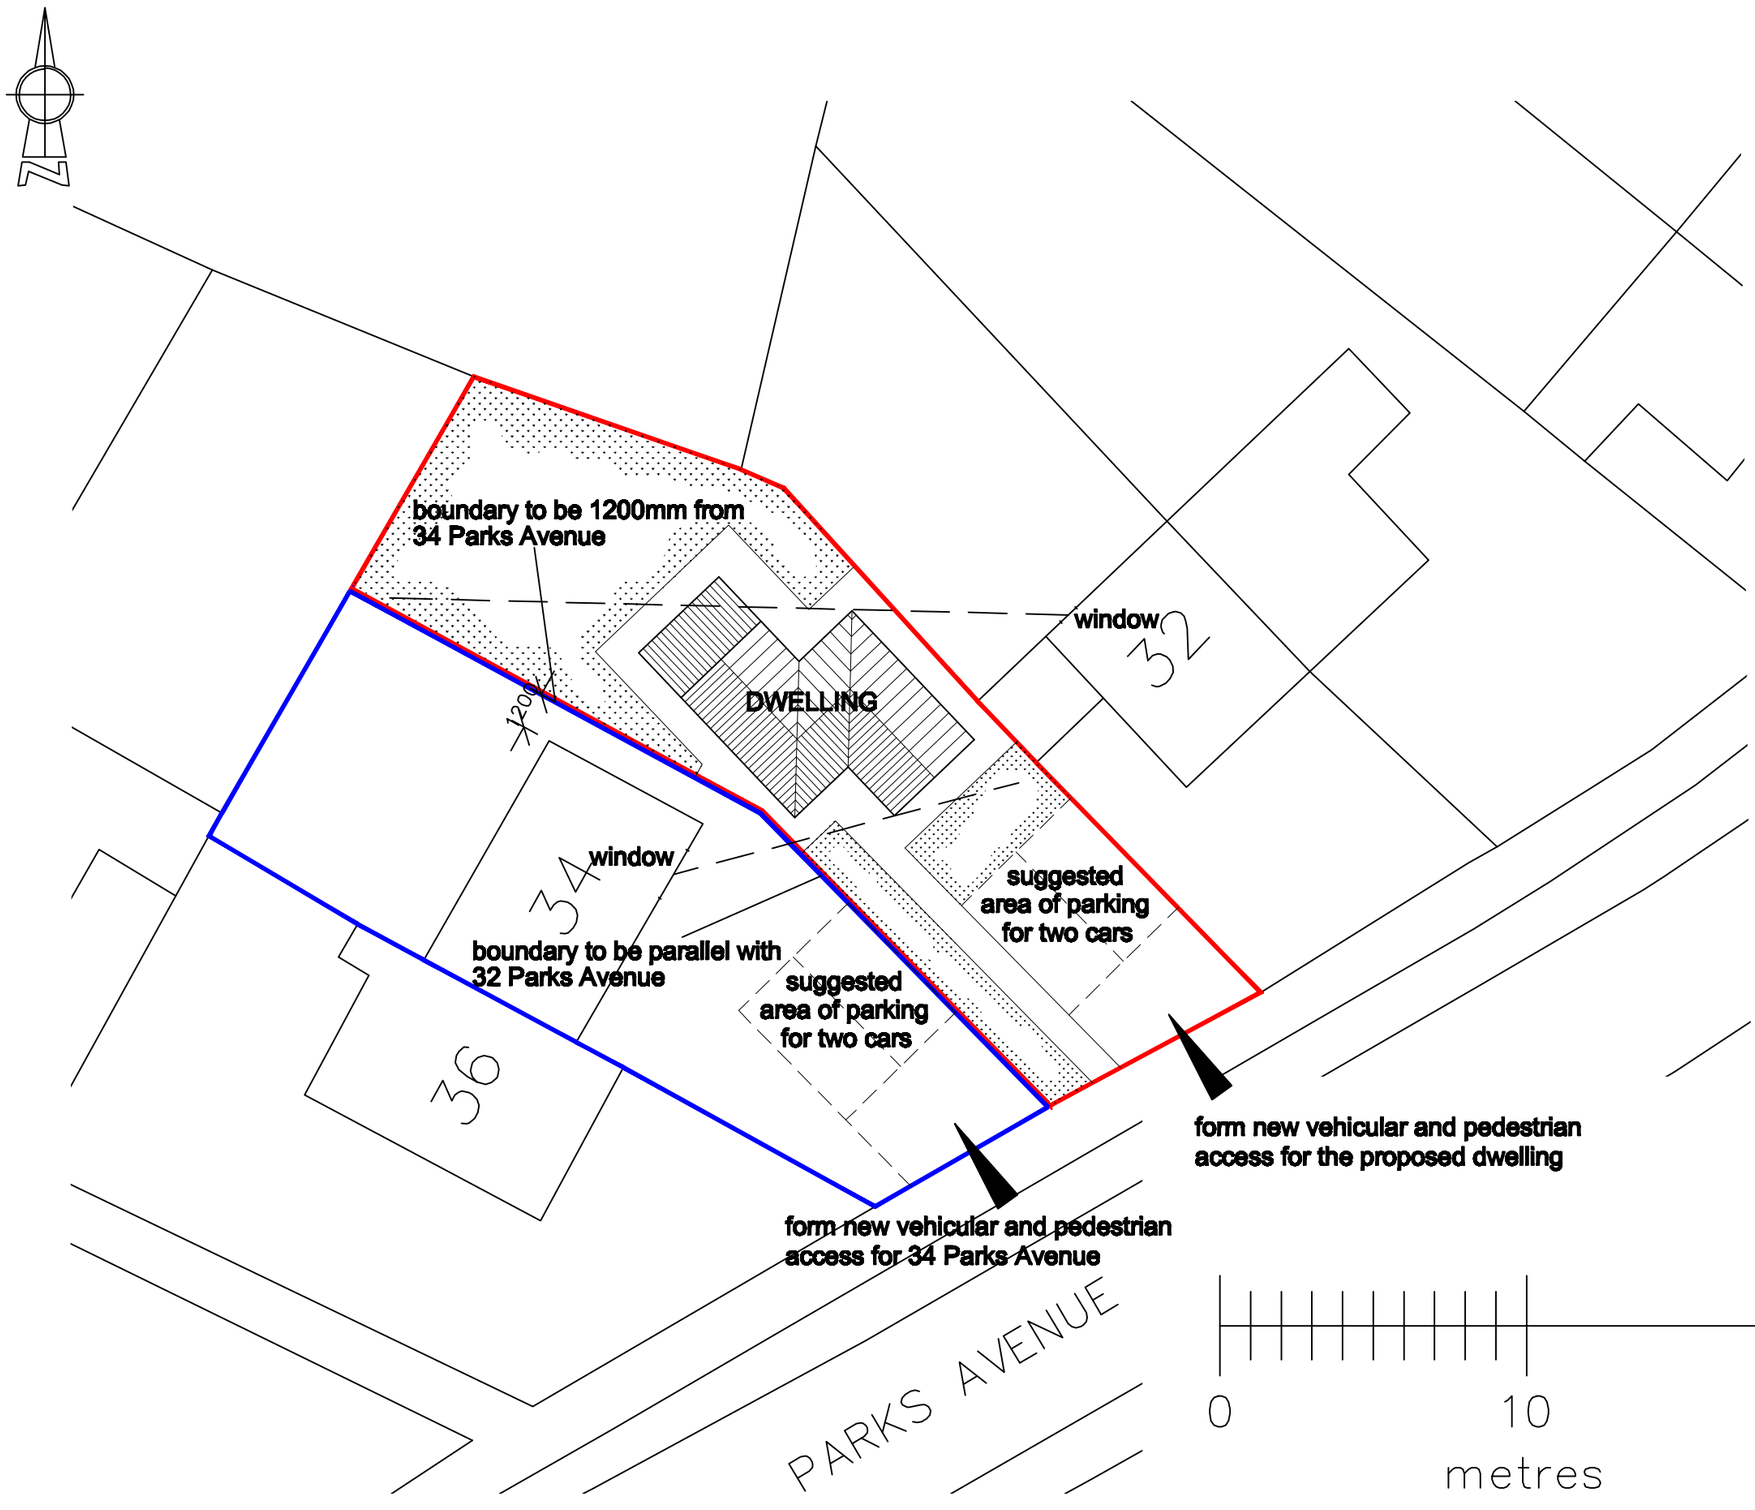


NOTES

1. IF IN DOUBT ASK
2. DO NOT SCALE, WRITTEN DIMENSIONS TO BE USED ONLY, ALL DIMENSIONS MUST BE CHECKED ON SITE
3. ANY LAND OWNERSHIP RESTRICTIONS MUST BE CHECKED PRIOR TO COMMENCEMENT ON SITE

The site layout shown is for illustrative purposes only

REVISIONS

No.	Date	Description	Ver.
A	Apr 18	Indicative layout shown	

JOB TITLE
OUTLINE APPLICATION FOR A DWELLING TO LAND ADJACENT TO 34 PARKS AVENUE SOUTH WINGFIELD

CLIENT
MRS. S. LINEKER & MS. P. DENBY

DRAWN	JL	DATE	MARCH 18
VERIFIED	SL	SCALE	1:200

DRAWING TITLE
SITE PLAN

FILE REF.	DRAWING No.
	PARKS-03A

ORIGINAL PAPER SIZE A3