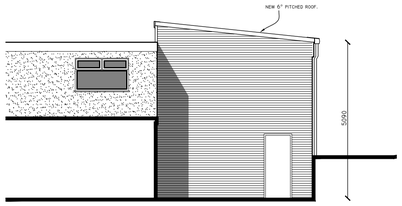
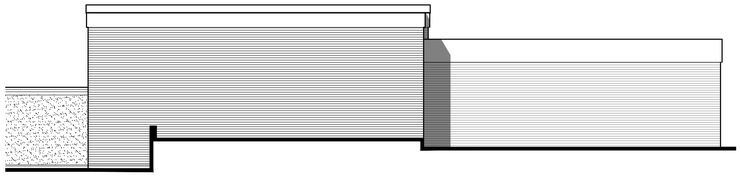




## PROPOSED FRONT ELEVATION
SCALE 1:100




## PROPOSED SIDE ELEVATION
SCALE 1:100


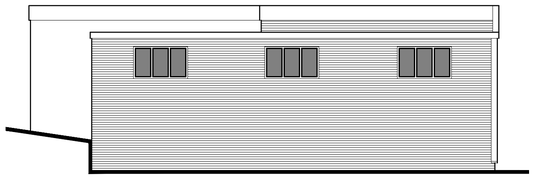
## PROPOSED REAR ELEVATION
SCALE 1:100




## PROPOSED SIDE ELEVATION
SCALE 1:100





## SITE BLOCK PLAN
SCALE 1:200

© CROWN COPYRIGHT. ALL RIGHTS RESERVED. LICENSE NO. 100019980
OBTAINED FROM WWW.CENTREMAPSLIVE.COM

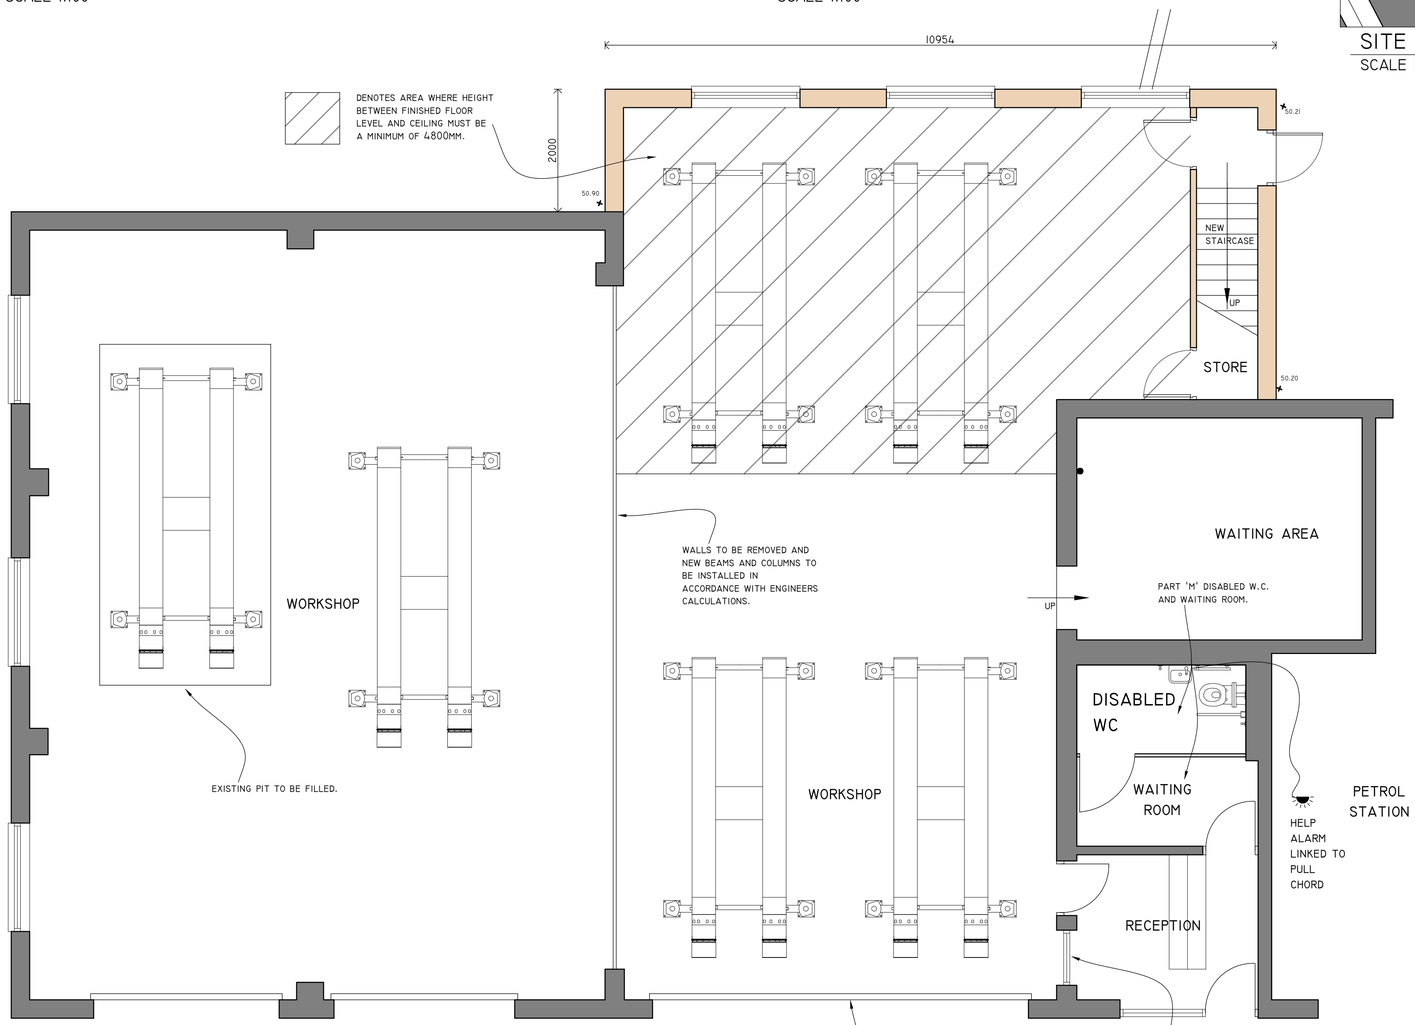NOTE:
SITE LEVELS ARE NOT REFERENCED TO OS DATUM




## PROPOSED GROUND FLOOR LAYOUT
SCALE 1:50

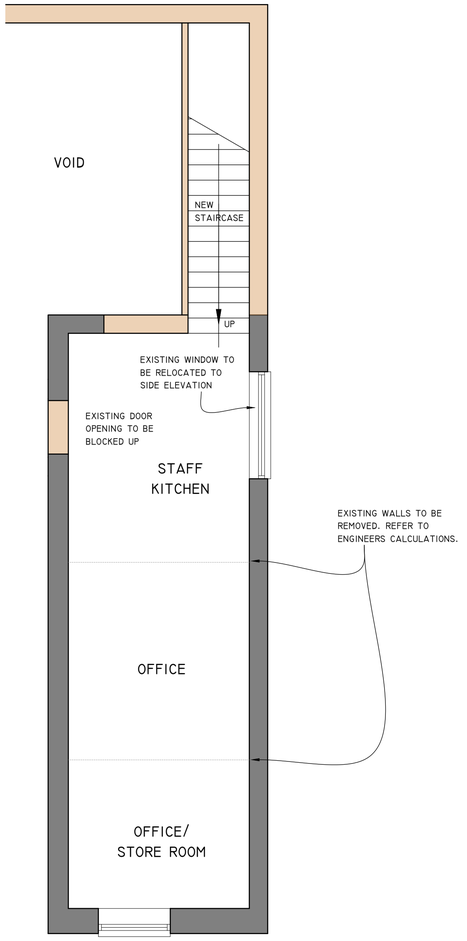


## PROPOSED FIRST FLOOR LAYOUT
SCALE 1:50

1:50 1M 2M 3M 4M 5M
1:100 2M 4M 6M 8M 10M
1:200 5M 10M 15M 20M
1:500 10M 20M 30M 40M 50M

**REVISIONS**

**A - 13/07/20 - UPDATED**

PAUL GAUGHAN BUILDING CONSULTANTS
Unit E14, Langham Park Industrial Estate, Lows Lane
Stanton by Dale, Ilkeston DE7 4RJ
PHONE 0115 9324010
E-MAIL: INFO@PAUL-GAUGHAN.CO.UK
WEB: WWW.PAUL-GAUGHAN.CO.UK

**CLIENT**
ROSS BHARDWAJ

**LOCATION**
KAM SERVICING
NOTTINGHAM ROAD, BELPER,
DE56 1JL

**PROJECT**
ALTERATIONS AND EXTENSION TO EXISTING GARAGE

**TITLE**
PROPOSED FLOOR LAYOUTS, ELEVATIONS & SITE BLOCK PLAN

| PAPER SIZE | SCALE | DATE |
|---|---|---|
| ISO A1 (594.00 x 841.00 MM) | 1:200, 1:100, 1:50 | SEP 2017 |

| DRAWING NUMBER | REVISION |
|---|---|
| JG/RB/17/041/02 | A |

SCALES ARE CORRECT AT TIME OF PLOTTING HOWEVER PLEASE NOTE THAT DISTORTION CAN OCCUR DURING COPYING. THIS DRAWING IS COPYRIGHT AND MAY NOT BE ALTERED, TRACED, PHOTOGRAPHED, ELECTRONICALLY COPIED OR USED FOR ANY PURPOSE OTHER THAN FOR WHICH IT IS ISSUED, WITHOUT WRITTEN PERMISSION FROM MR. GAUGHAN. CHECK ALL DIMENSIONS ON SITE. ANY DISCREPANCIES SHOULD BE REPORTED TO THE DESIGNER BEFORE WORKS PROCEED. HATCHING IS A REPRESENTATION OF MATERIALS ONLY.