All drawings, details and notes are protected by UK copyright. Do not reproduce, print or distribute without written permission from Ashtton Associates Ltd.

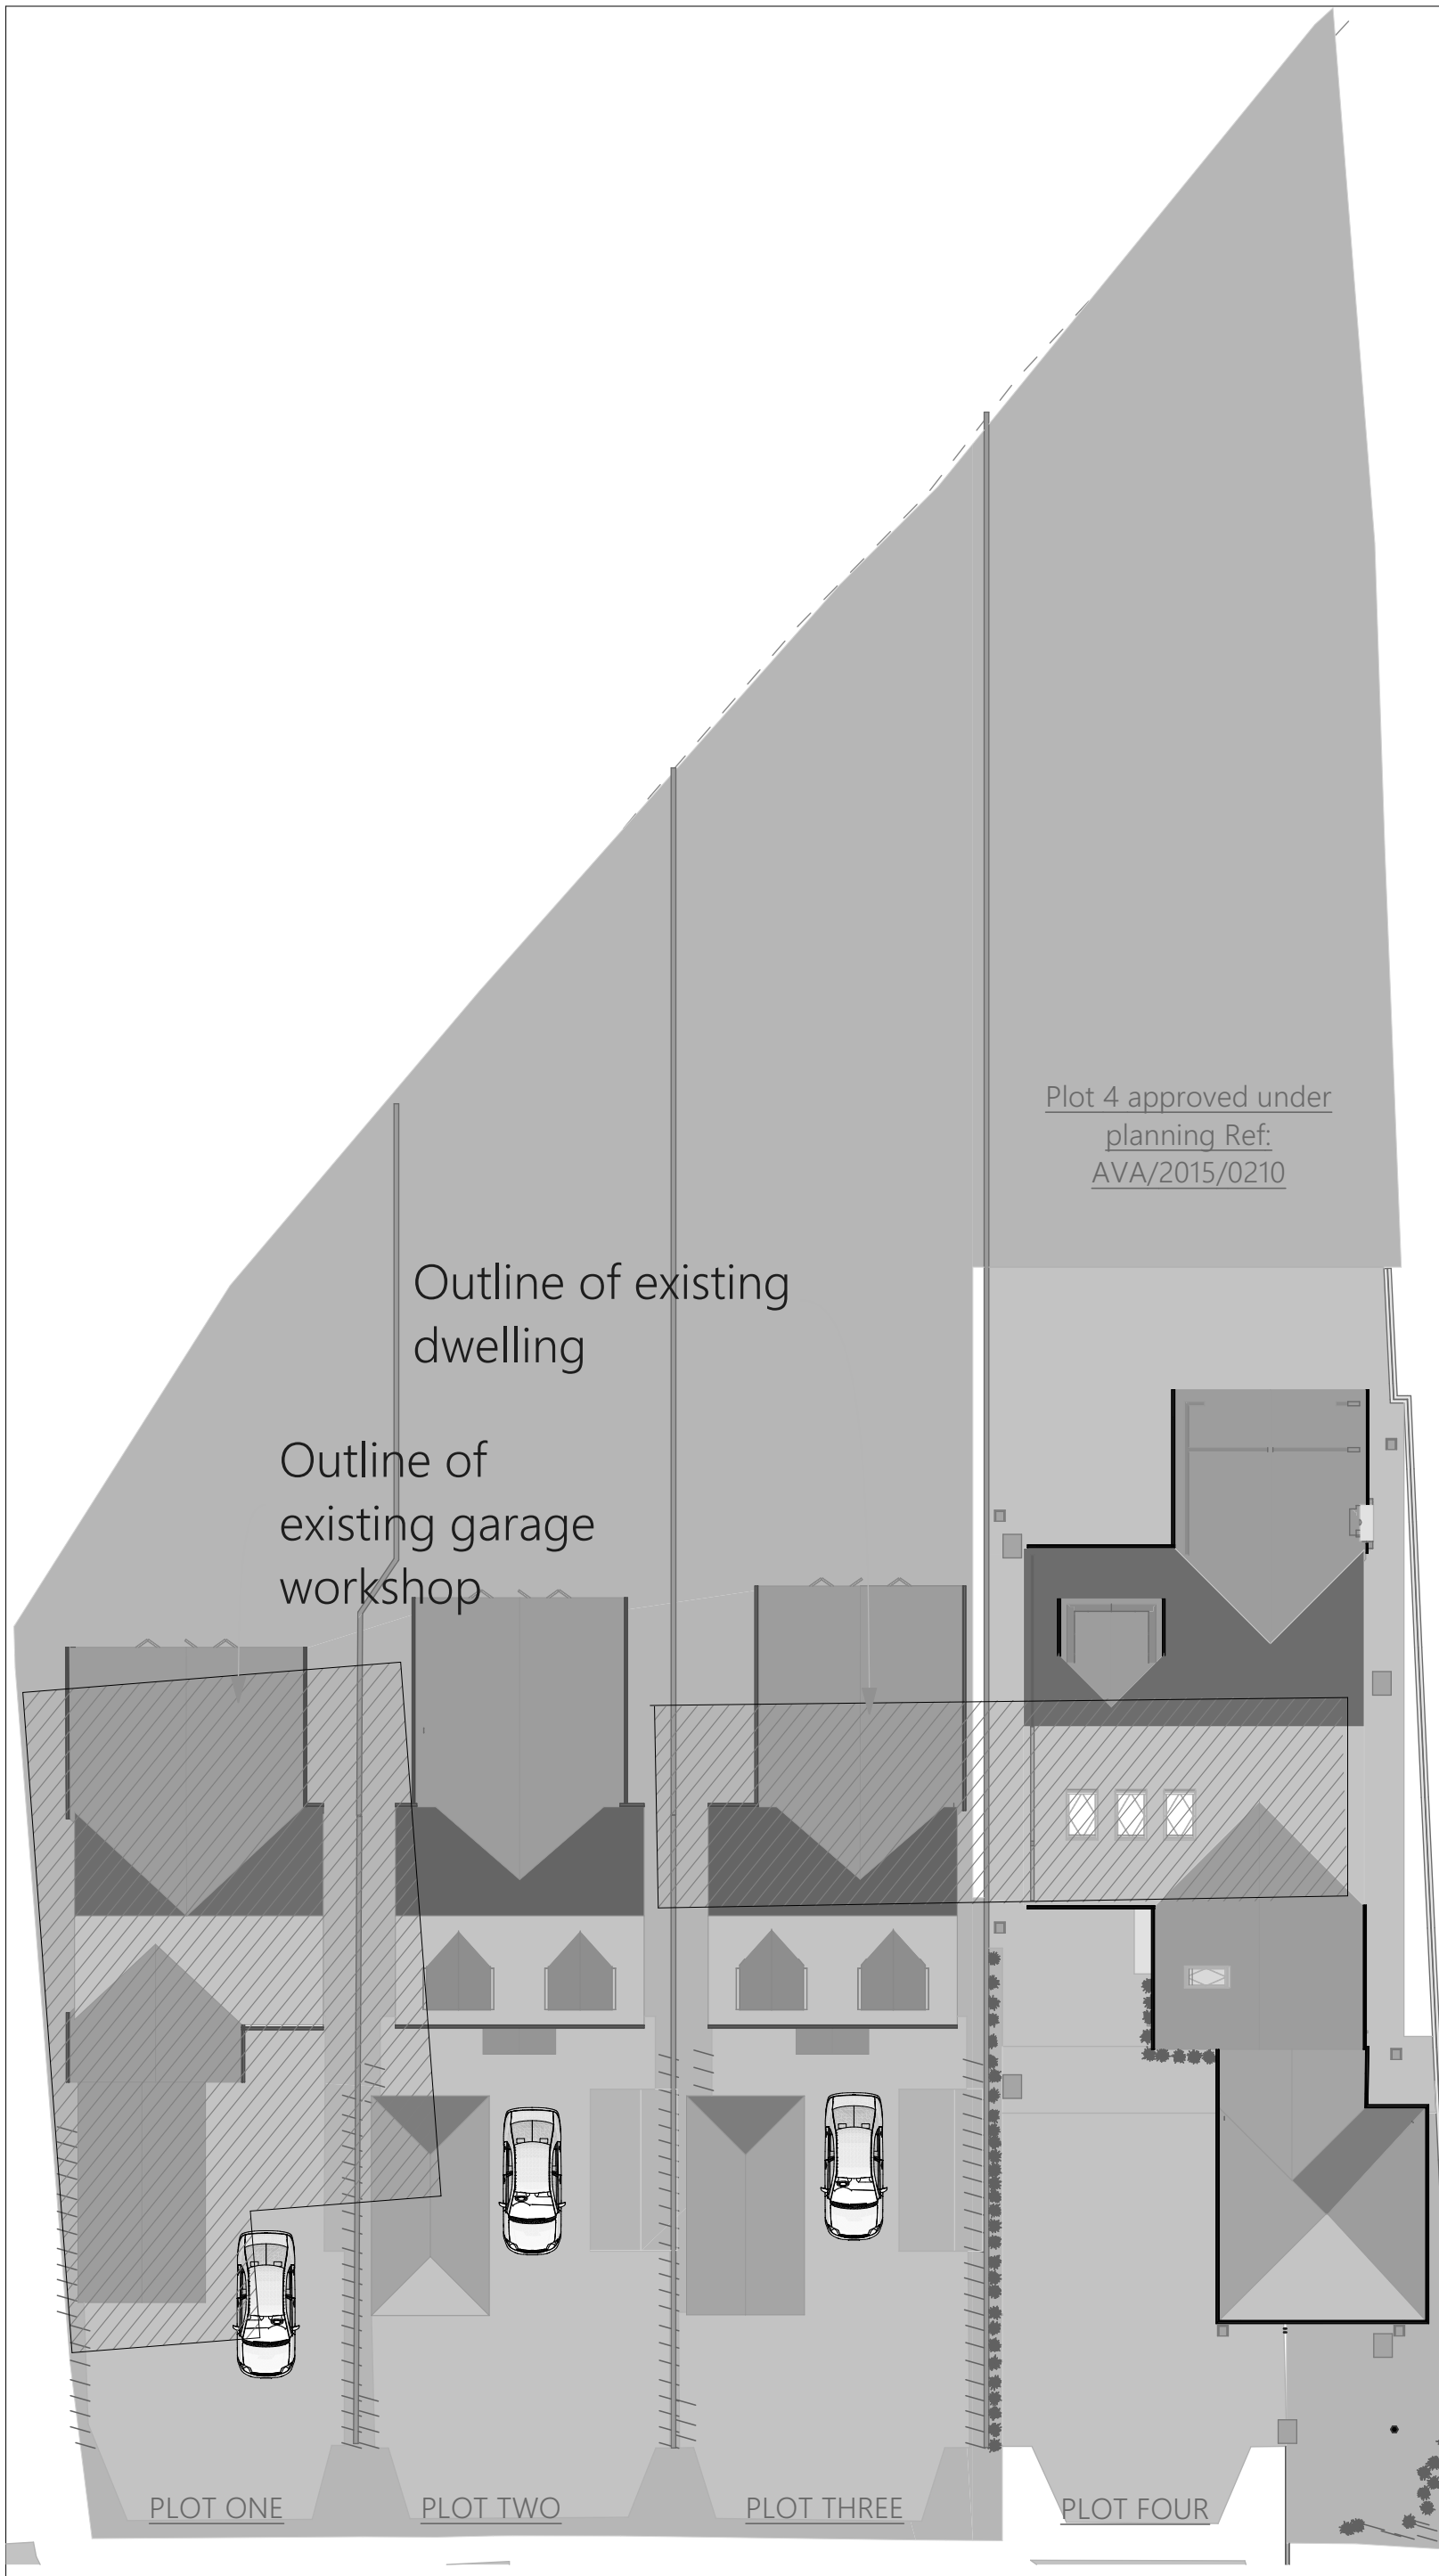

Site Plan View 3D Cut-Away View (2) 1:200

Ashtton Associates
ARCHITECTURAL DESIGN & BUILDING SURVEYING SERVICES
CONTEMPORARY • TRADITIONAL • MODERN
Frank Gratton MSc, BSc (Hons), PGCert, MCIOB.
• New House designs, Renovation & Conversions
• Extensions & Loft Conversions
• Planning & Building regulations applications
• Energy efficient & Sustainable Design
• 3D Design & Drawings as standard
• Party Wall Surveying • CDM Coordinators
Tel: 01629 820089
Email: info@ashtton.co.uk
www.ashtton.co.uk

Job Title
Redevelopment of Frankerbrook Garage

Client
Mr D. Coopstake
Frankerbrook Garage
92 Ashbourne Road
Cowers Lane
Belper
Derbyshire
DE56 2UP

Drawing Name
Site Plan

Drawing Status
Preliminary Drawing

Drawn by: Frank Gratton
Date: 22/08/2015

Drawing Scale
1:200

Layout ID
Status
Revision
A.16