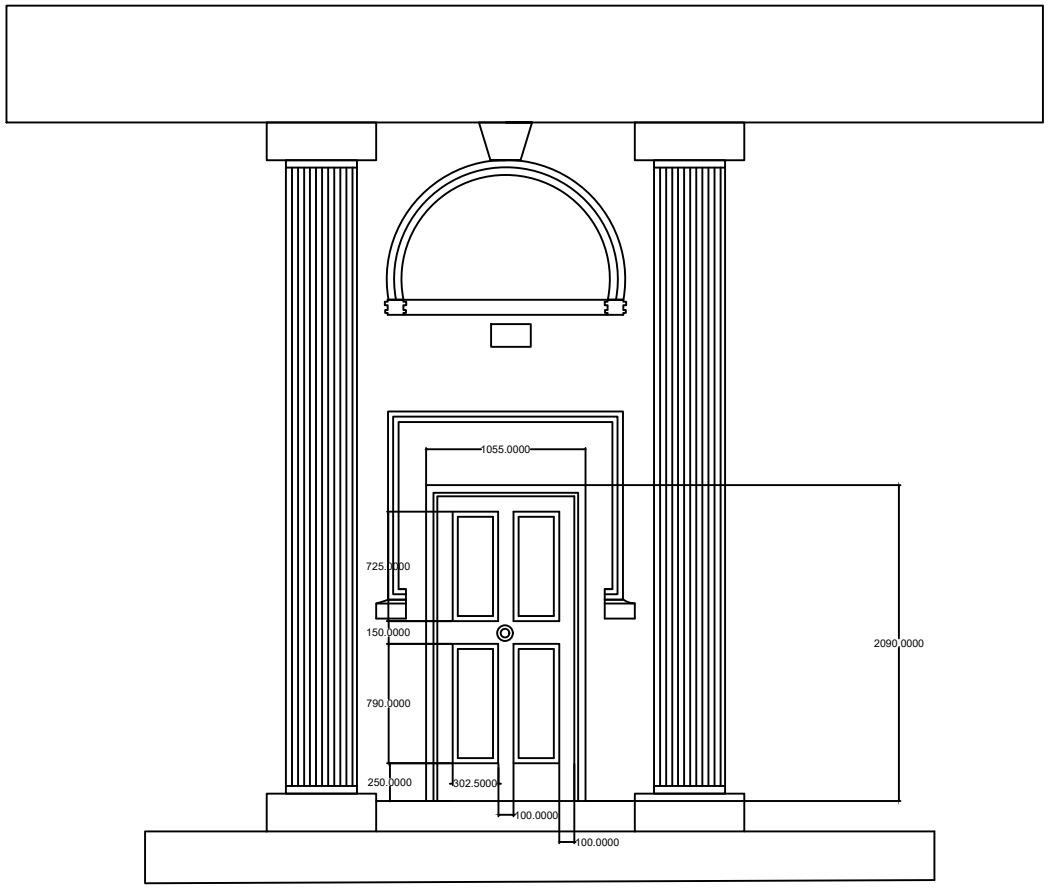

Proposed

76 Bridge Street
Belper
Derbyshire DE56 1AZ
01773 828585
www.sciltd.org.uk

Project
New Door to replace ATM space
1 King Street
Belper

Scale : 1:50 @ A4

Drawn by : SM

Drawing Nr : 4781-1

Date: 19/05/2022