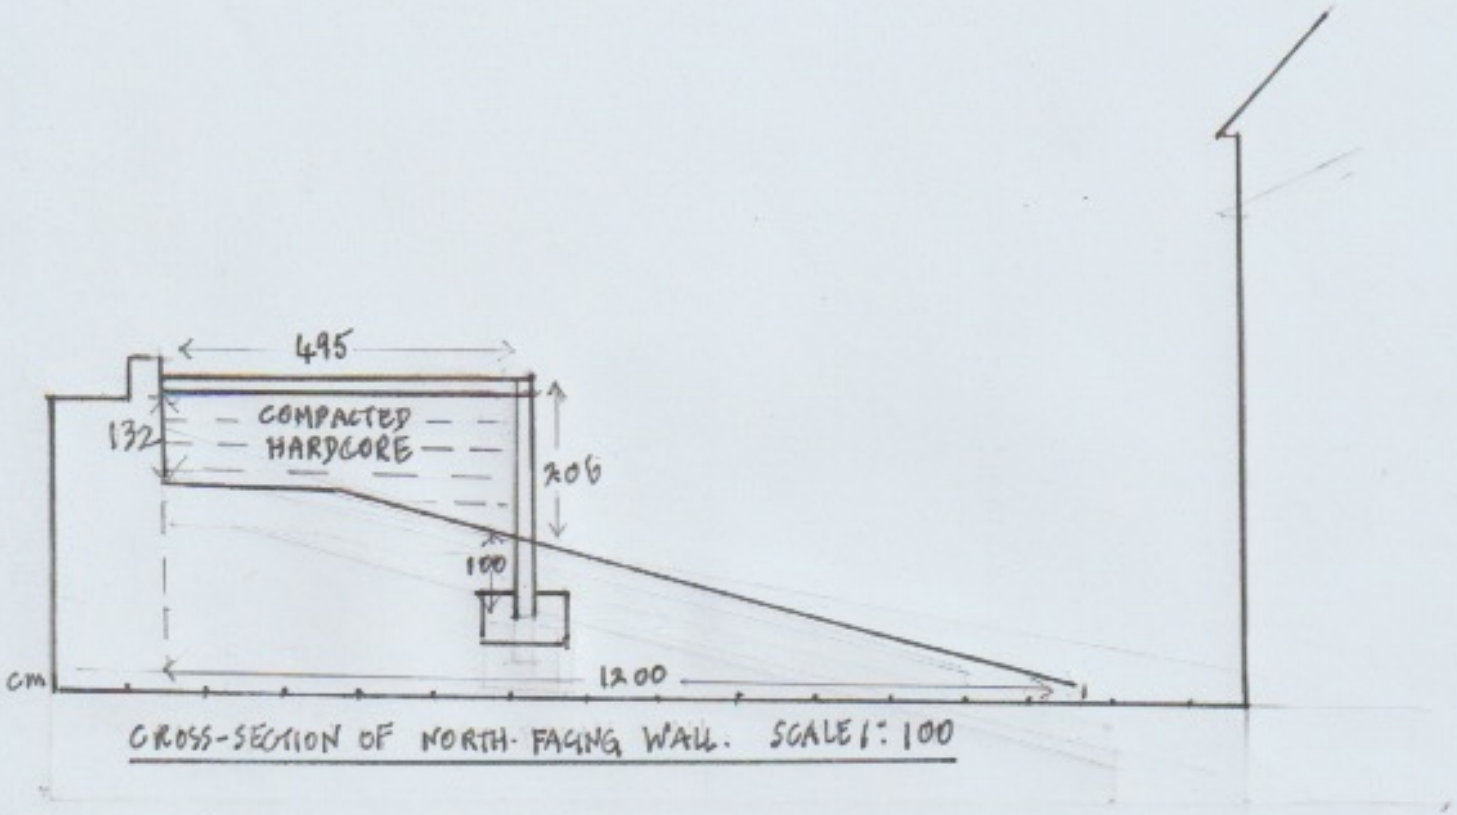

CROSS-SECTION OF NORTH-FACING WALL. SCALE 1:100

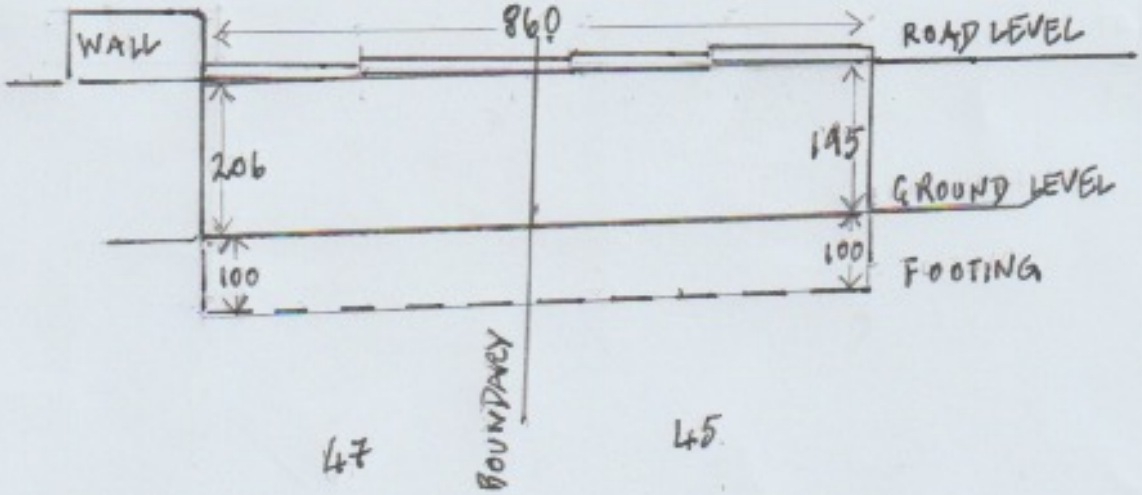

ELEVATION OF WEST-FACING WALL 1:100