
This drawing is to be read in conjunction with all other relevant drawings including the project specification.
All dimensions are shown in millimetres and must be be verified by contractors on site before commencing work.
Copyright of this drawing belongs to Freestone Design Limited.

revision		date
A	Proposed building revised by changing to Agricultural use.	17-05-2022

Location Plan

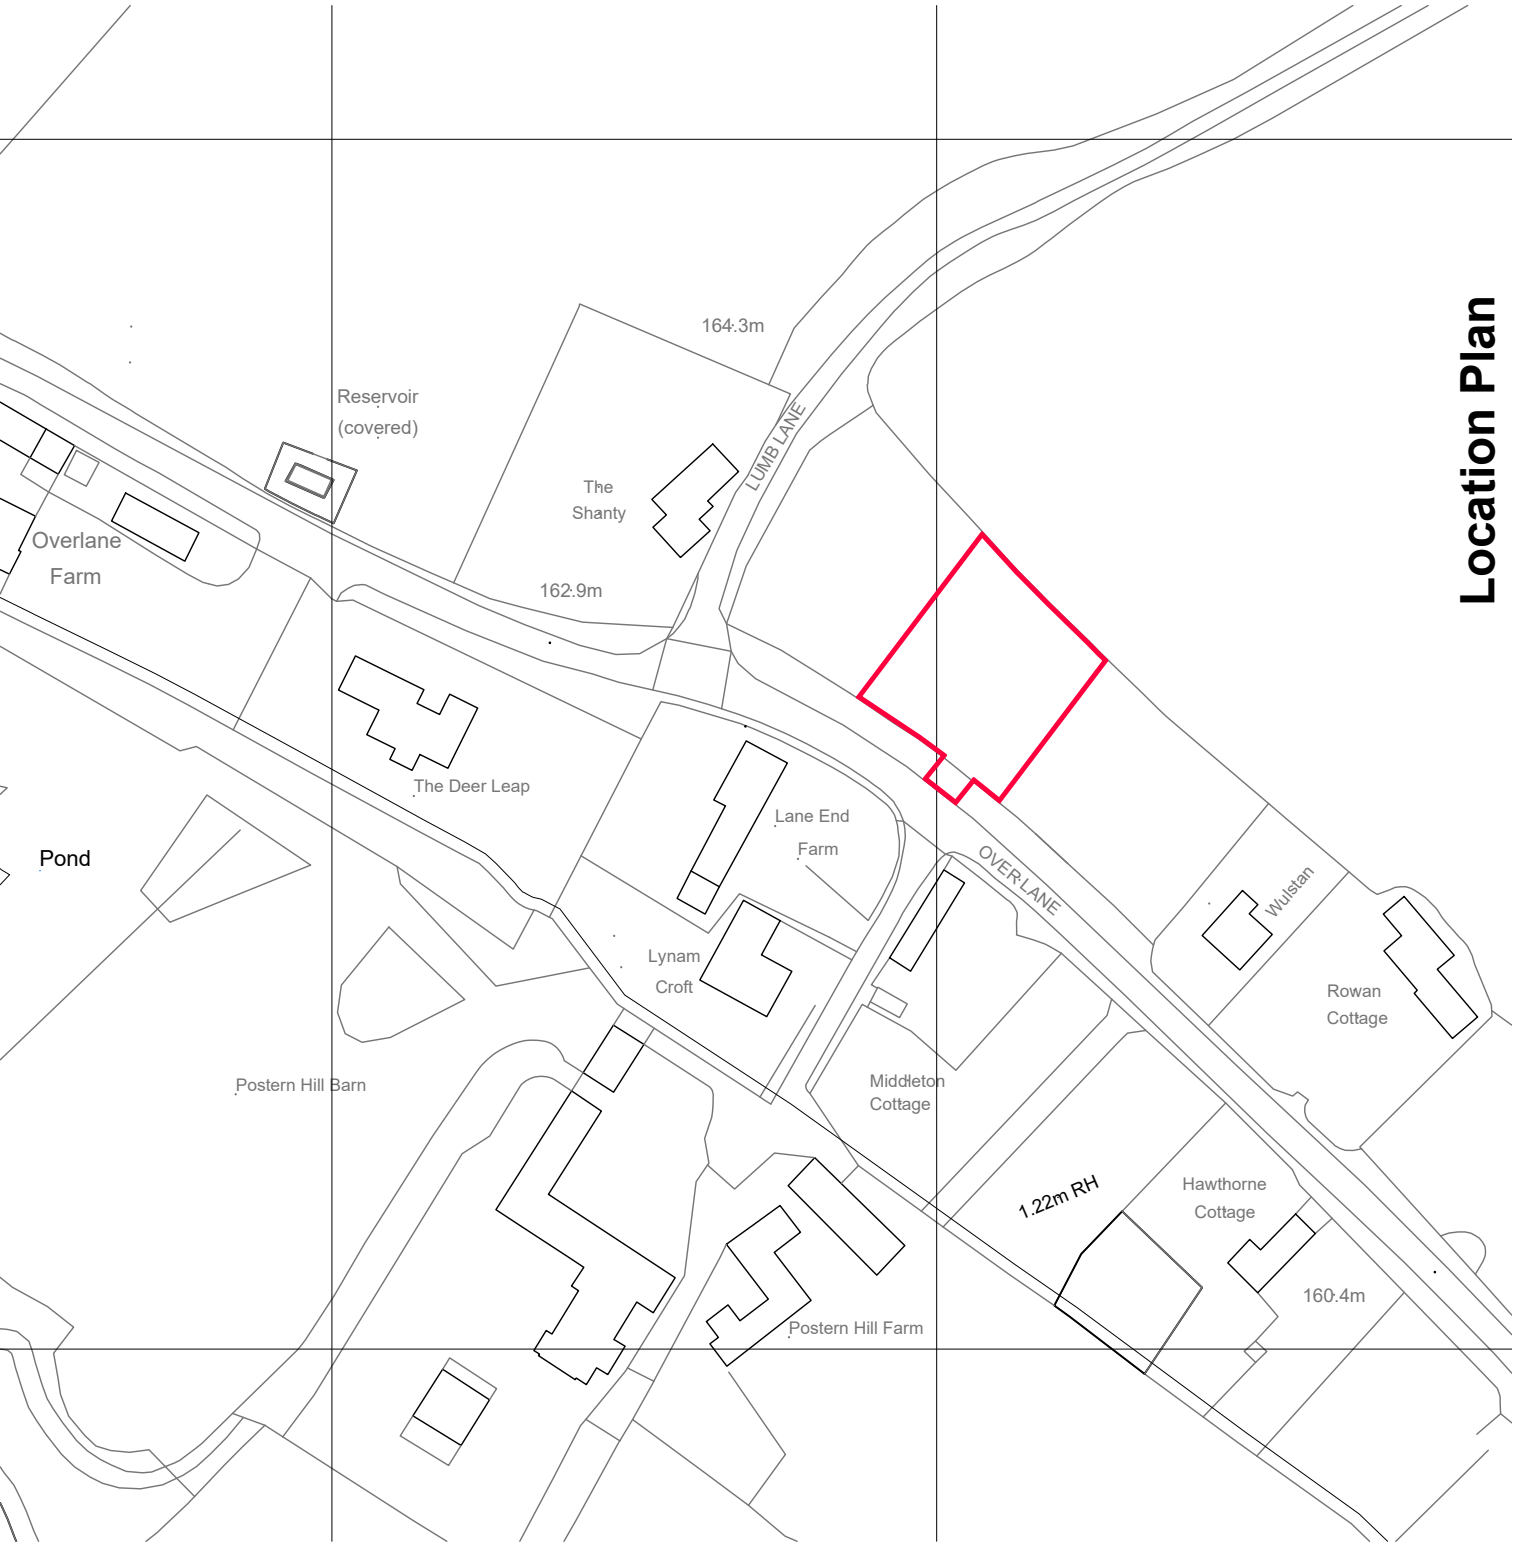

FREESTONE DESIGN LIMITED

33 Nursery Avenue West Hallam Ilkeston Derbyshire DE7 6HT Tel : 0776 1818 937
Website: www.freestone-design.co.uk Email: info@freestone-design.co.uk

Project : Proposed Agricultural Storage Building
Land at Over Lane, Hazelwood, Belper DE56 4AG

Drawing : Location Plan
Date : January 2022
Scale : 1:1250 @ A4
Number : FDL-21-243-01 Rev A