



Proposed Side Elevation (1:100)

Materials


Birchover natural coursed stone
Stone coloured render
Cream Painted timber flush casement windows to front elevation only.
Cream Aluminium flush casement windows to sides and rear only.
Cream Aluminium doors to the rear
Oak front door
Oak garage doors
Natural slate roofing
Black gutters and downpipes
Natural stone colour block paving driveway
Birchover natural coursed stone to all garden walls
Limestone paving to all paths

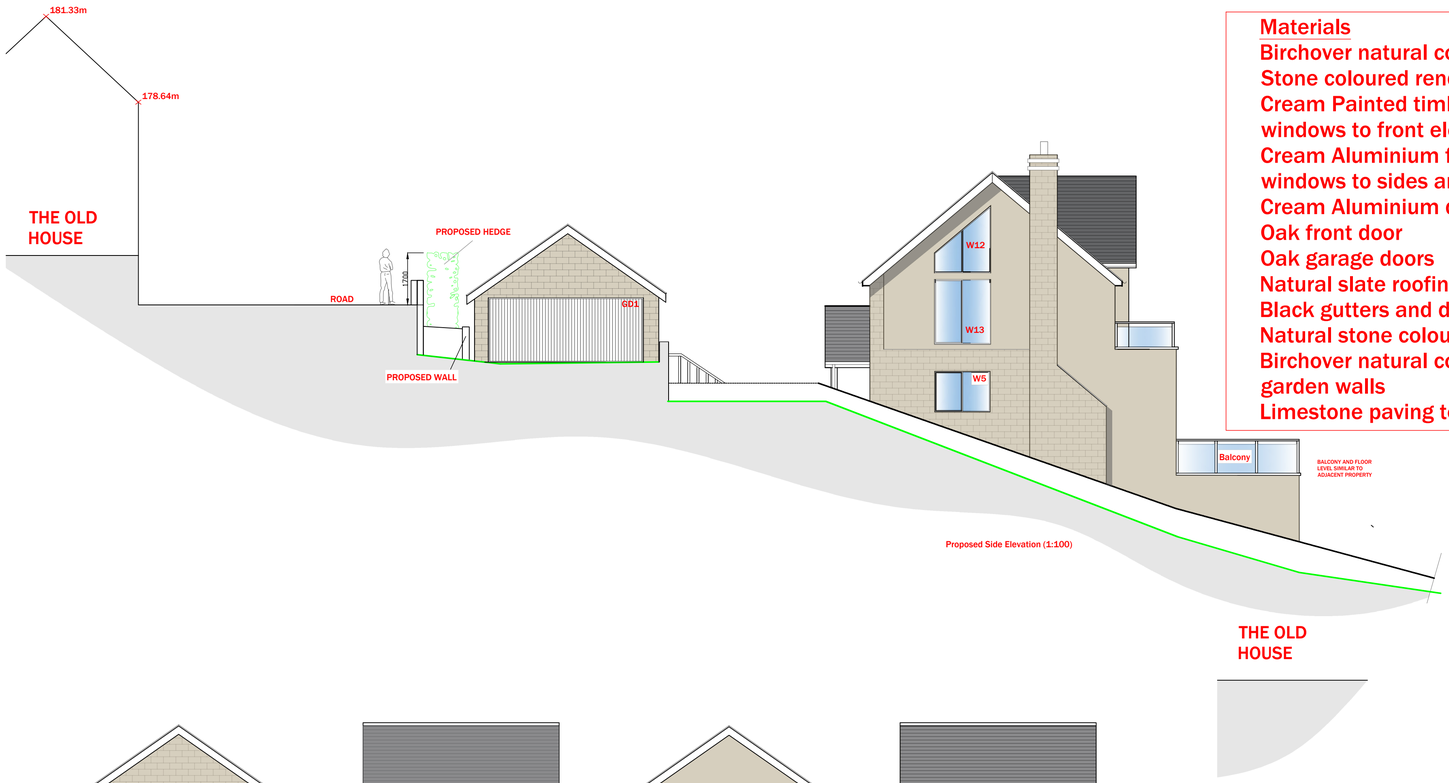


Proposed Front Elevation (1:100)

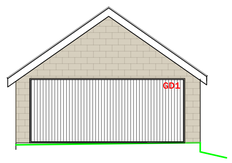


Proposed Front Elevation (1:100)

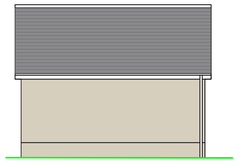

Proposed Side Elevation (1:100)

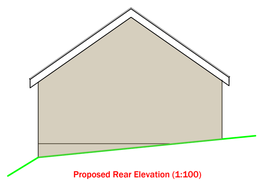


Proposed Rear Elevation (1:100)

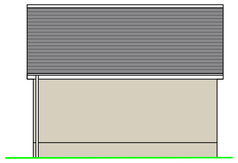

Proposed Side Elevation (1:100)



Proposed Rear Elevation (1:100)

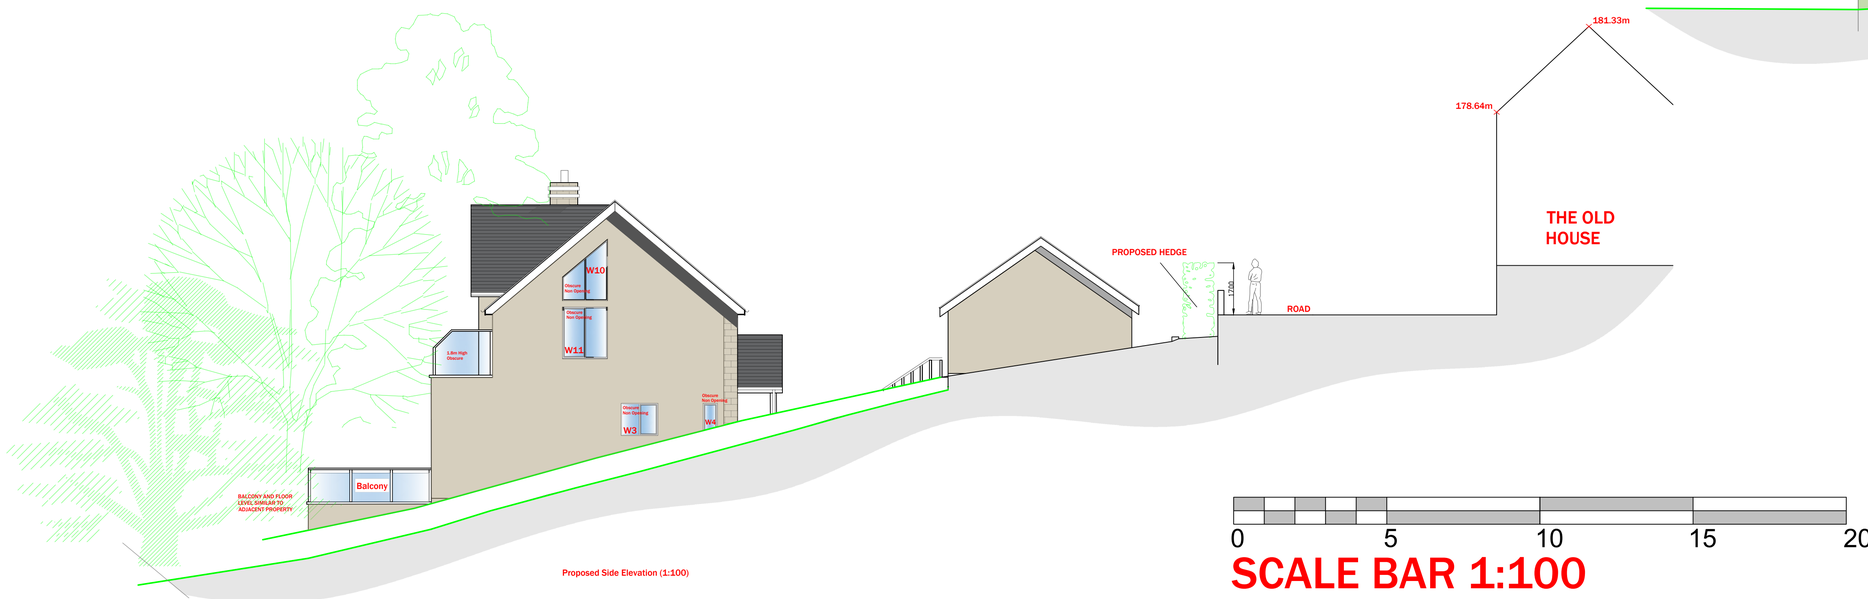

Proposed Side Elevation (1:100)

SCALE BAR 1:100

All dimensions to be checked on site
All drainage positions and inverts to be checked on site.
No work to commence until receipt of Water authority approval.
It is the responsibility of the property owner to comply with the party wall act where building near to a boundary.

Revision	Date	Description	Drawn By

Architecture Ltd

Derby Office
2 Broomfield Cottages, Morley, Derby, DE7 6DN
T. 01332 830313
T. 0115 8320289

Nottingham
20 Fletchergate, Nottingham, NG1 2FZ
T. 01785 593026
M. 07974 438575

Stafford
79 Witney Rd, Stafford ST17 0BP
E. Tim@bd-s.co.uk
W. www.BDSARCHITECTURE.CO.UK

Project
Land at Top Lane, Whatstandwell Revised Scheme

Drawn by	Date	Proposal	Project
Will North	26/04/22	New Build Revisions	1919TL 001 Rev _

Land At TopLane, Whatstandwell