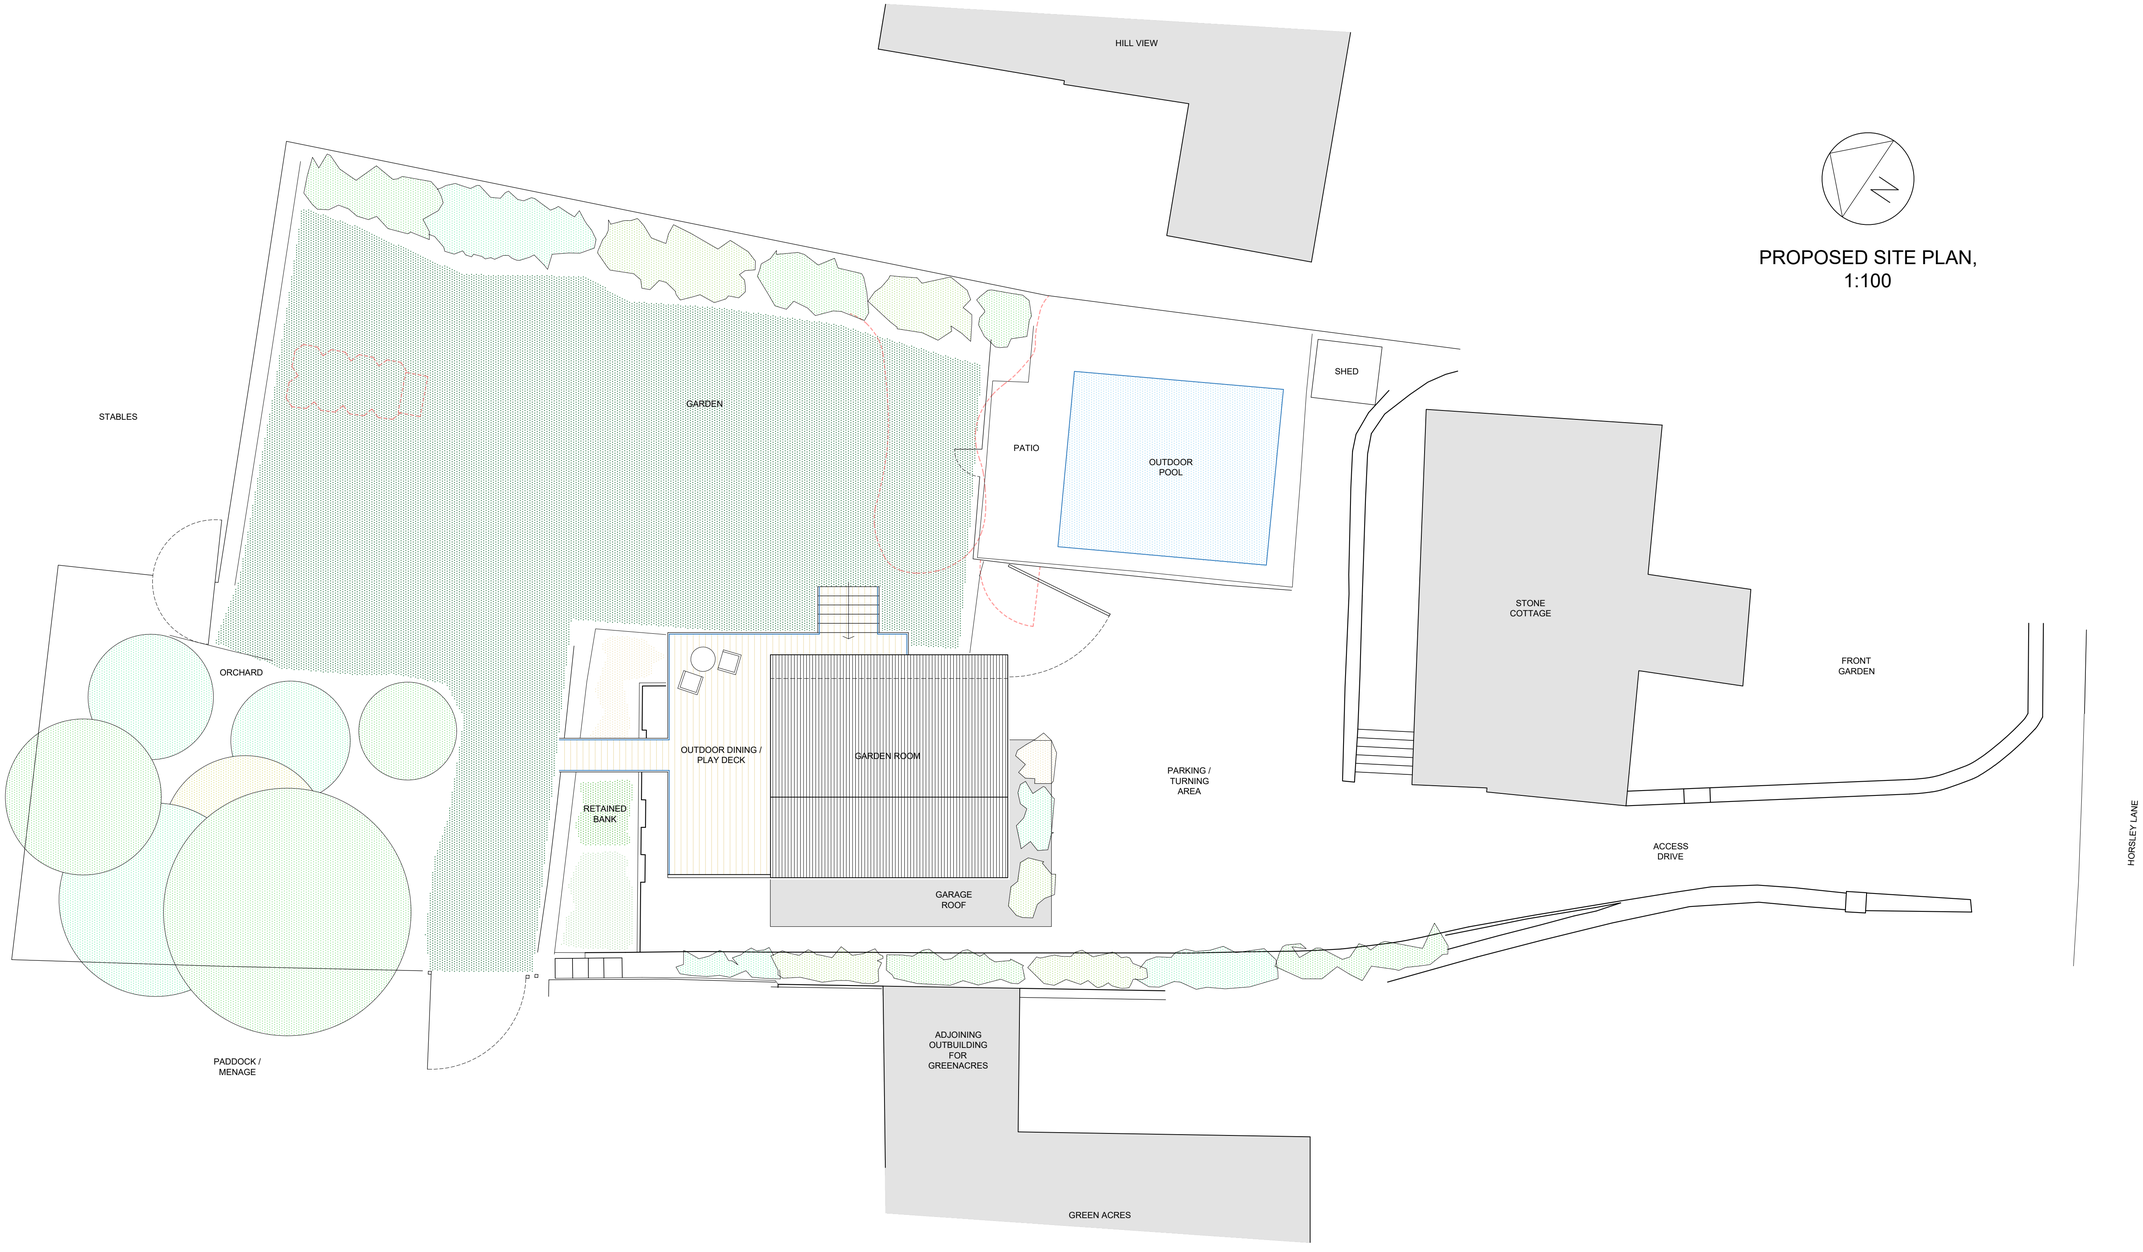

PROPOSED SITE PLAN, 1:100

GREY RICHARDS TROWELL ARCHITECTURE

Address: 1-3 Greenhill, Wirksworth, Derbyshire, DE4 4EN
Tel: 01629 825491
Email: info@grtarchitecture.co.uk
Website: www.grtarchitecture.co.uk

Client:	OSCAR & ANNAMARIE JOHANNESSON		
Project:	ANCILLARY ACCOMMODATION OVER GARAGE		
Address:	STONE COTTAGE, HORSLEY LANE, COXBENCH, DE21 5BH		
Drawing:	PROPOSED SITE PLAN		
Dwg No:	003	Date:	19.04.2022
Scale:	AS STATED	Paper size:	A1
RIBA Stage:	3		

Please Note:

Drawings up to RIBA Work Stage 4 are not sufficiently detailed for construction

DO NOT SCALE DRAWING

© Grey Richards Trowell Architecture all rights reserved