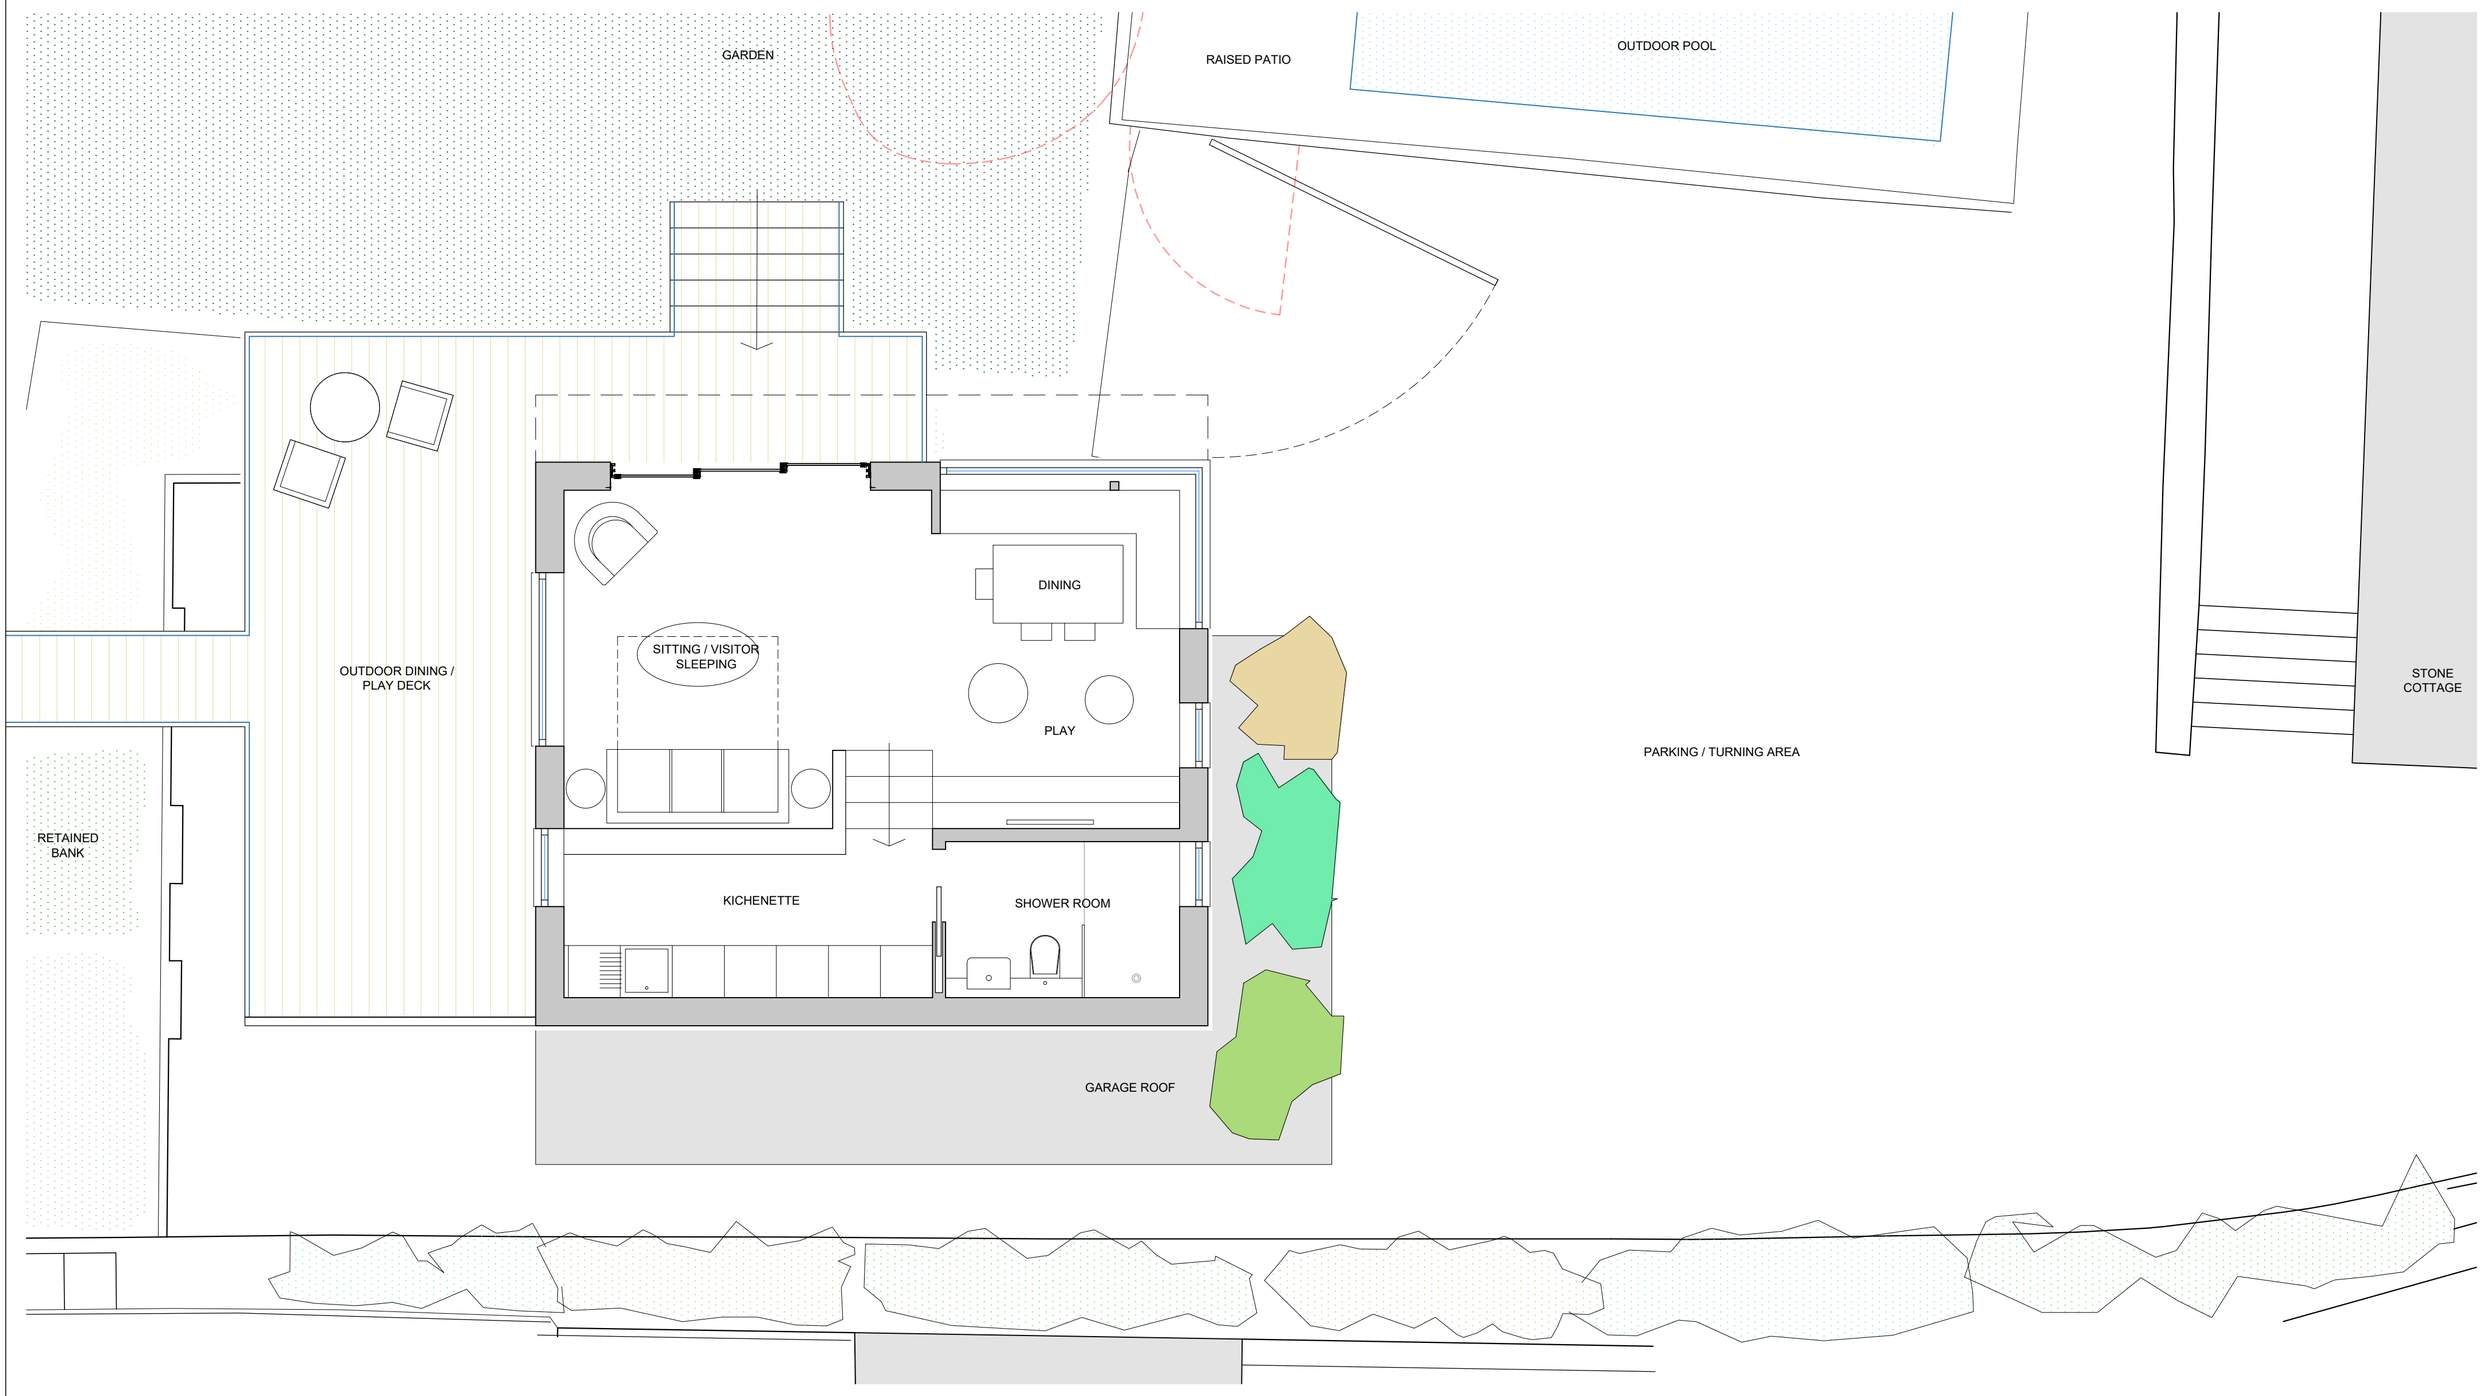

UPPER GROUND FLOOR PLAN

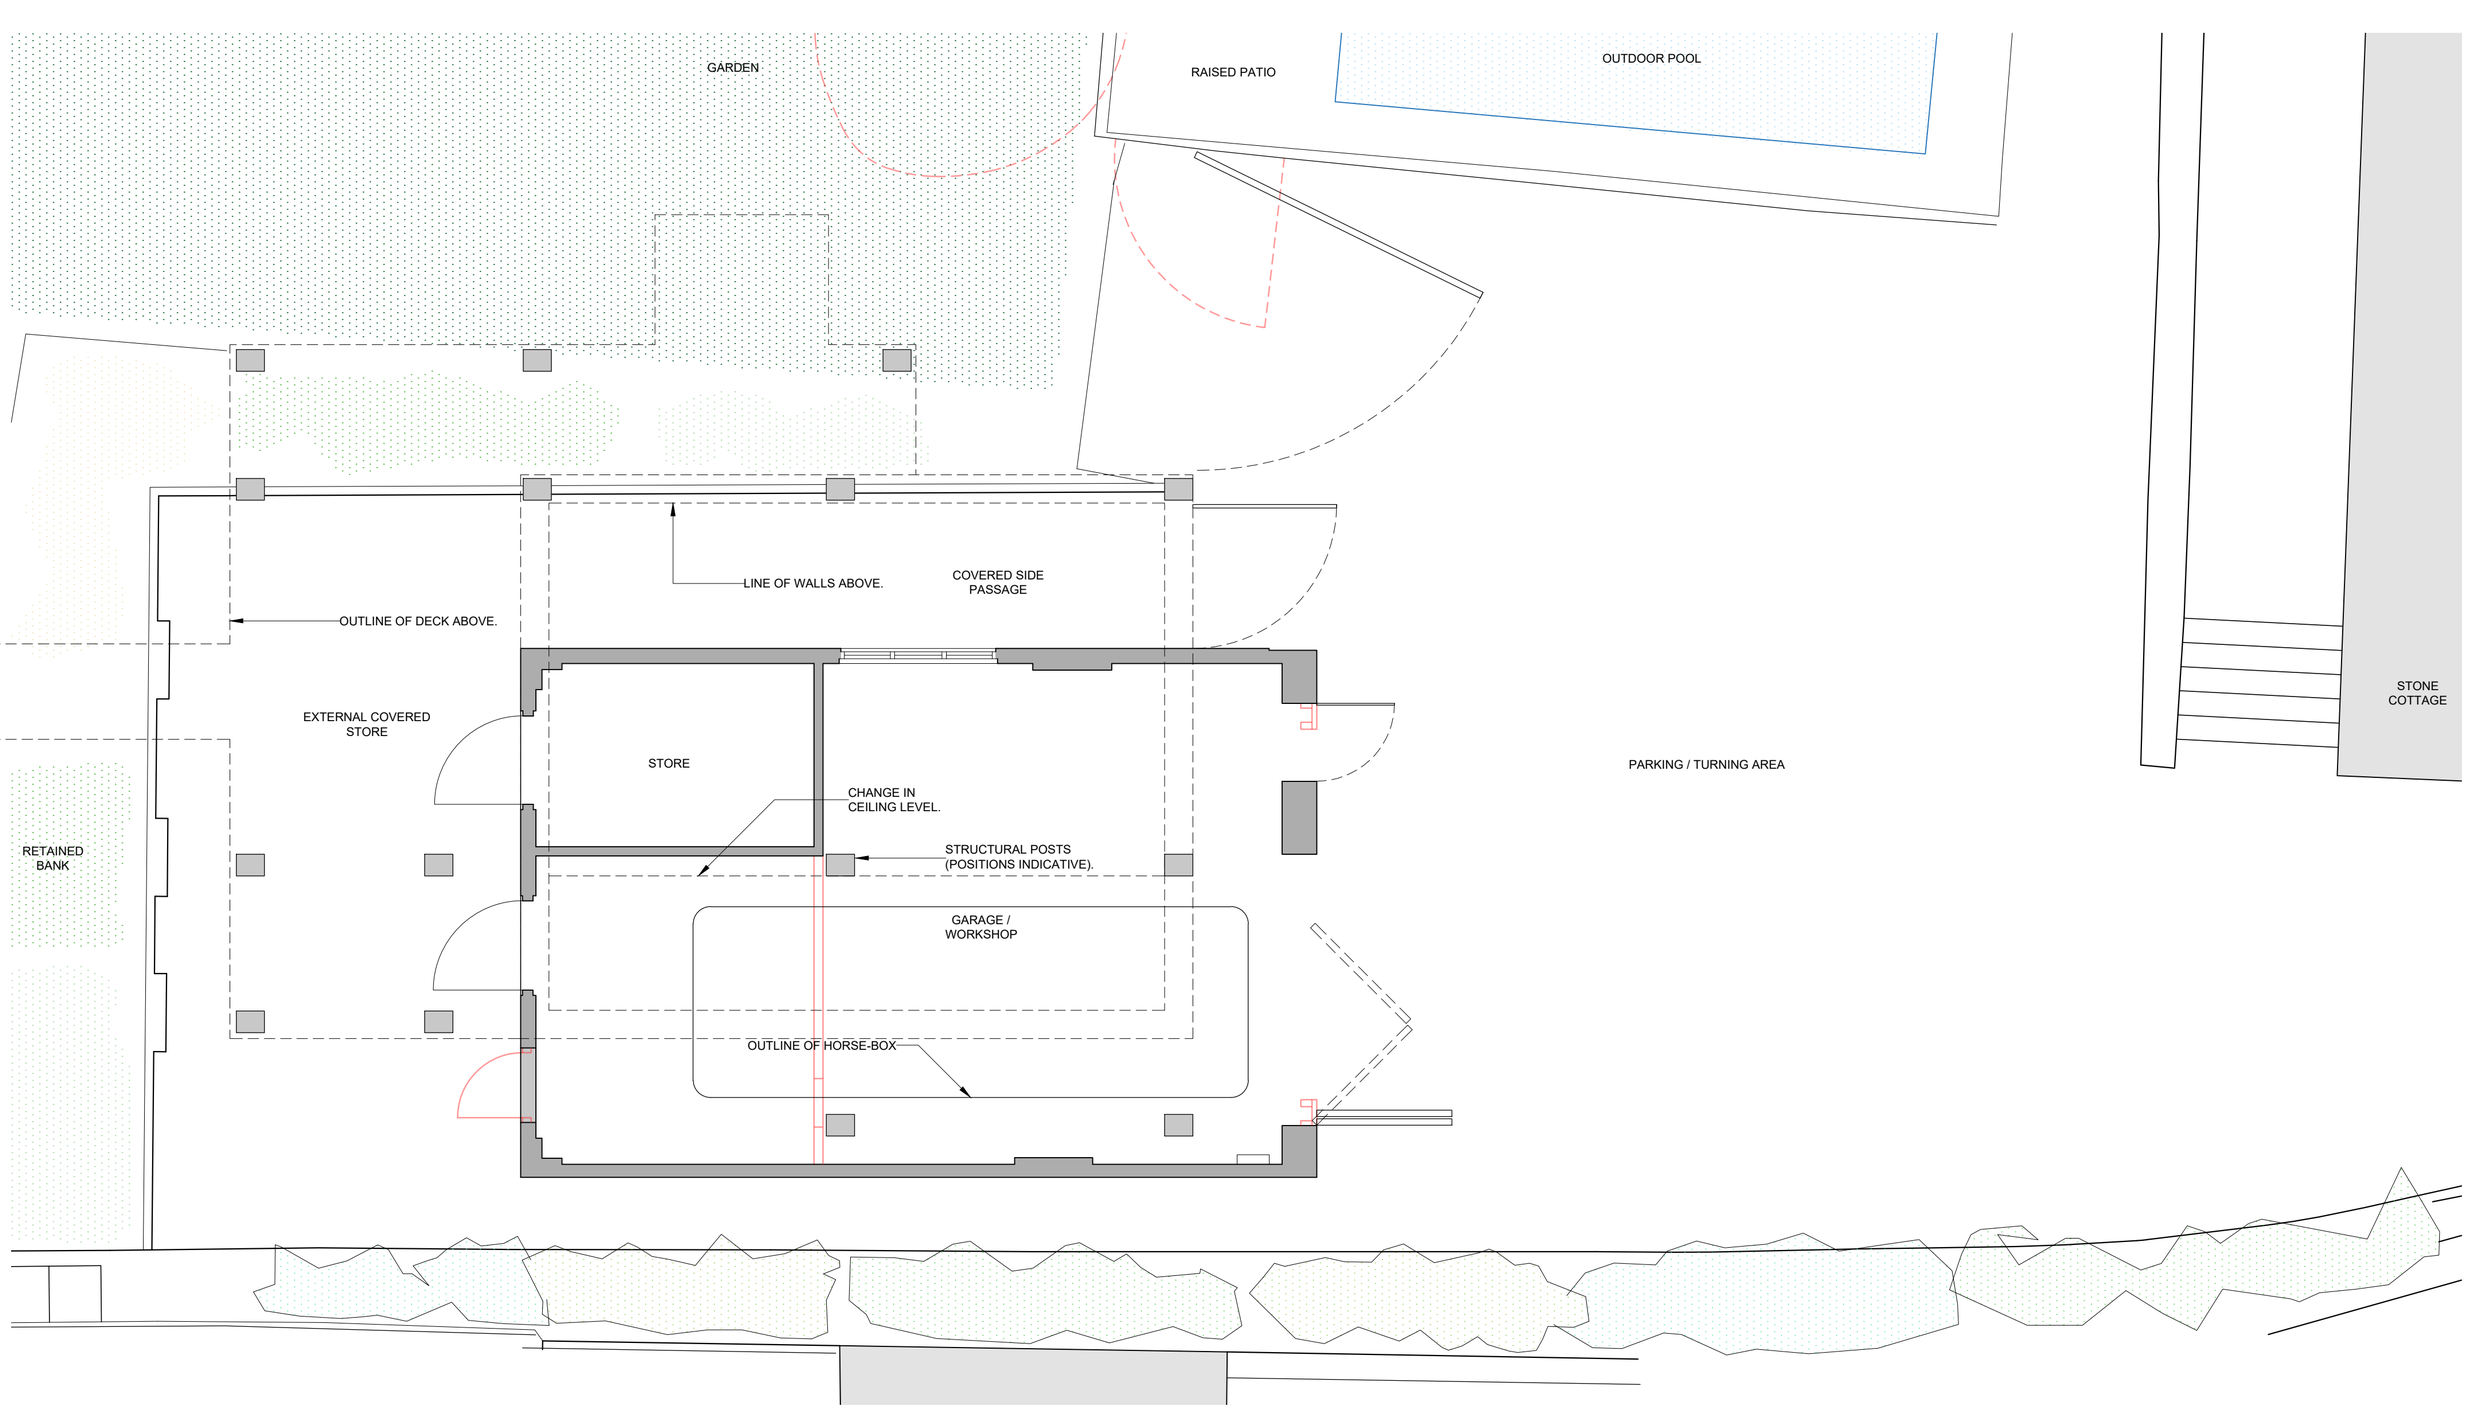

LOWER GROUND FLOOR PLAN

GREY
RICHARDS
TROWELL
ARCHITECTURE

Address: 1-3 Greenhill, Wirksworth,
Derbyshire, DE4 4EN
Tel: 01629 825491
Email: info@grtarchitecture.co.uk
Website: www.grtarchitecture.co.uk

Client:	OSCAR & ANNAMARIE JOHANNESSON
Project:	ANCILLARY ACCOMMODATION OVER GARAGE
Address:	STONE COTTAGE, HORSLEY LANE, COXBENCH, DE21 5BH
Drawing:	PROPOSED FLOOR PLANS
Dwg No: 004	Date: 19.04.2022
Scale: 1:50	Paper size: A1
RIBA Stage:	3

Please Note:

Drawings up to RIBA Work Stage 4 are not sufficiently detailed for construction

DO NOT SCALE DRAWING

© Grey Richards Trowell Architecture all rights reserved