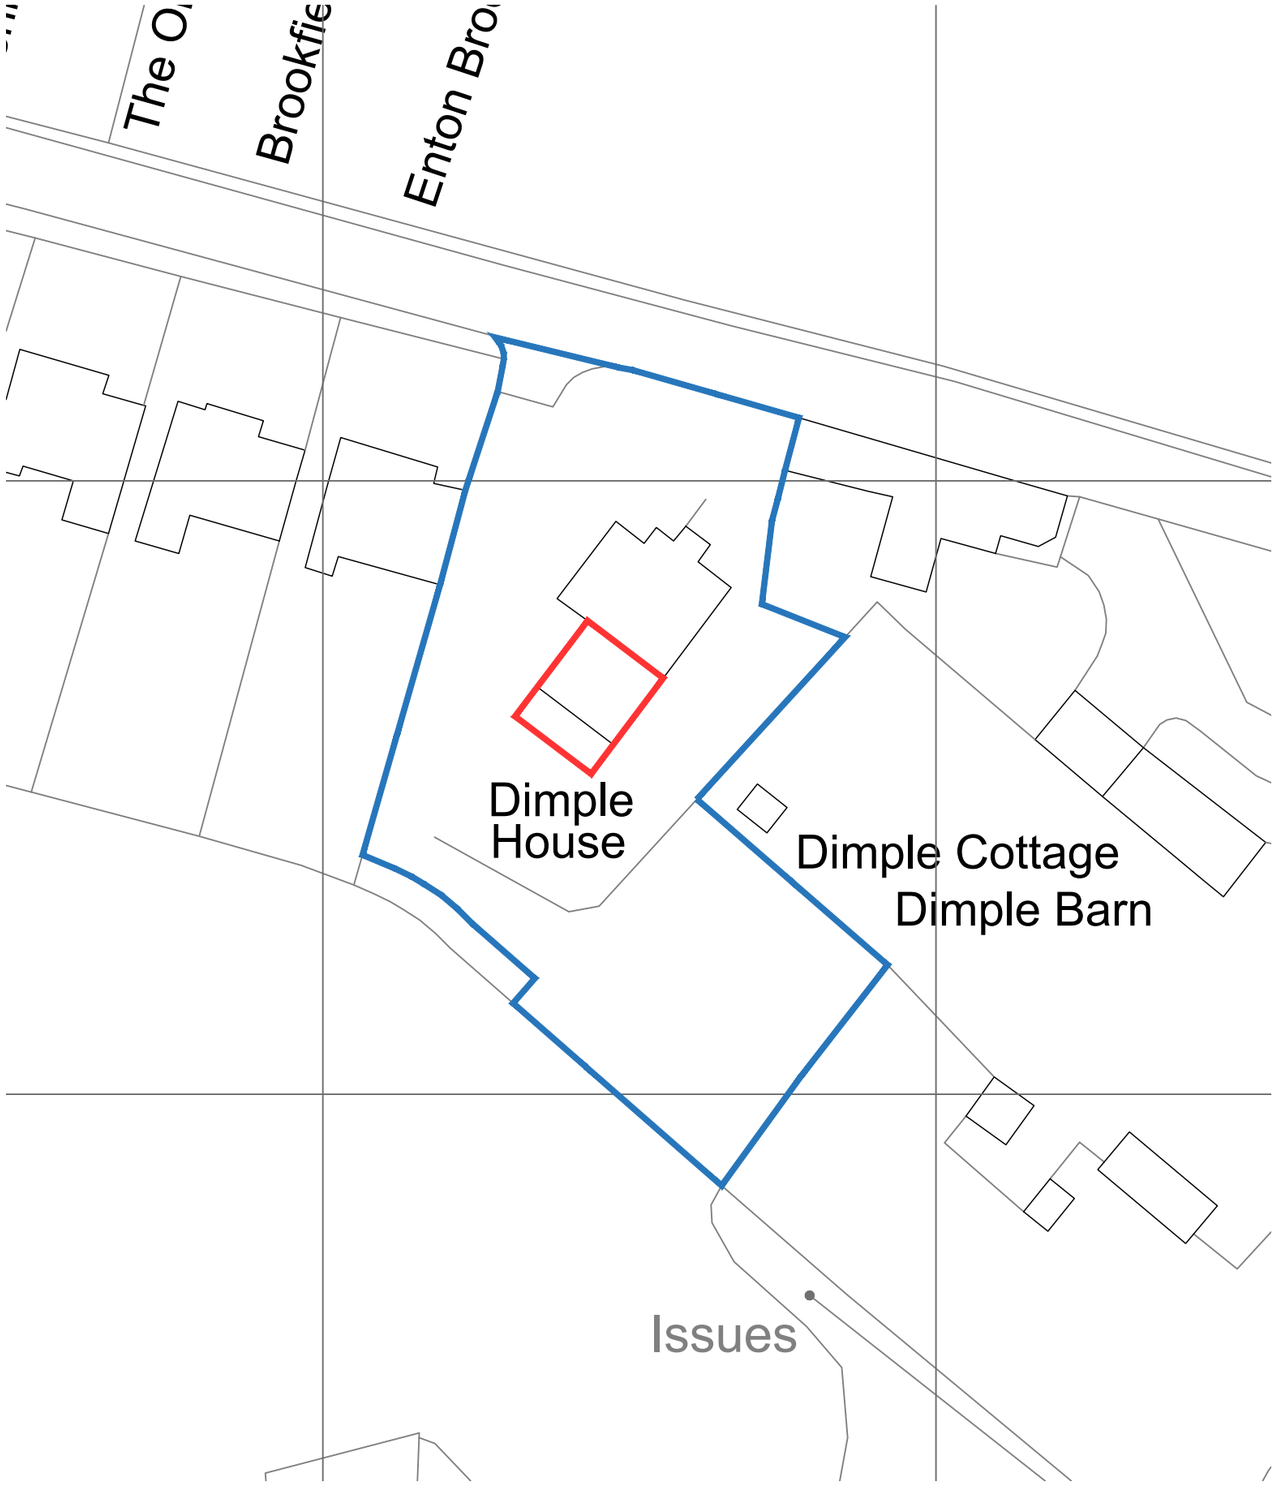

BLOCK PLAN - 1:500 @ A3

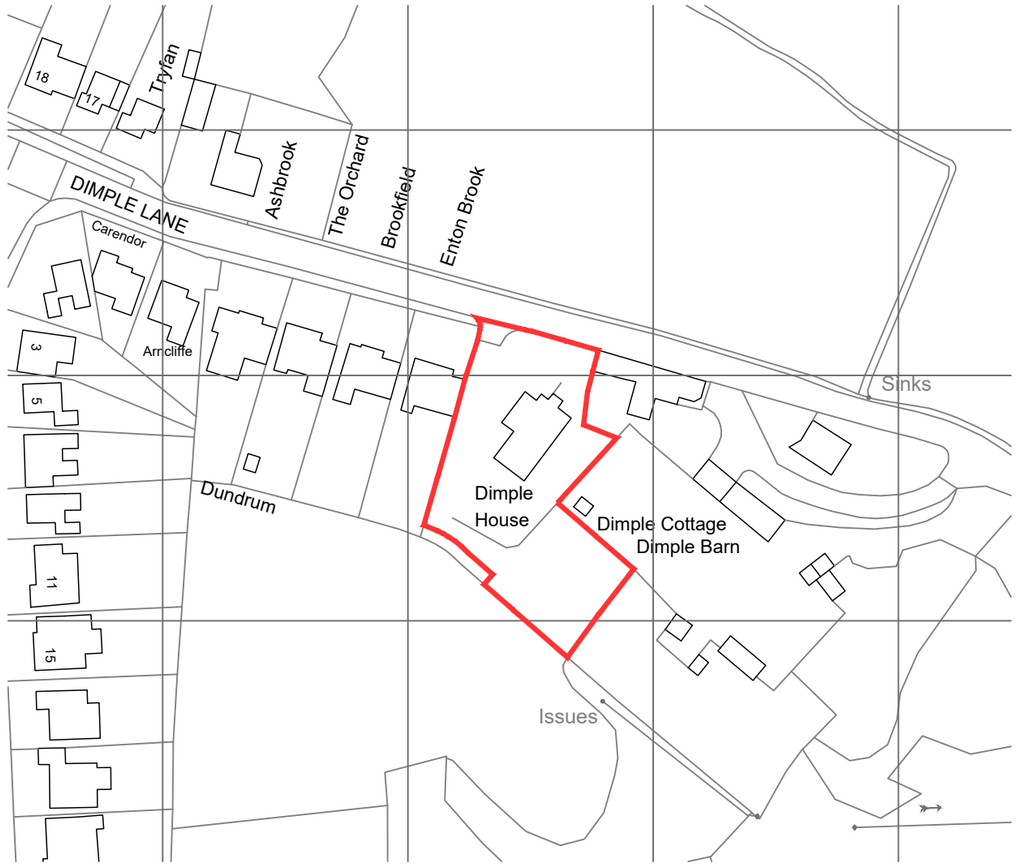

LOCATION PLAN - 1:1250 @ A3

GREY
RICHARDS
TROWELL
ARCHITECTURE

Address: 1-3 Greenhill, Wirksworth,
Derbyshire, DE4 4EN
Tel: 01629 825491
Email: info@grtarchitecture.co.uk
Website: www.grtarchitecture.co.uk

Client:	Mr & Mrs Perry		
Project:	First Floor Extension		
Address:	Dimple House Dimple Lane Crich DE4 5BQ		
Drawing:	Location & Block Plan		
Dwg No:	P003	Date:	17/05/2022
Scale:	As Stated	Paper size:	A3
RIBA Stage:	3		

Please Note:

Drawings up to RIBA Work Stage 4 are not sufficiently detailed for construction

DO NOT SCALE DRAWING

© Grey Richards Trowell Architecture all rights reserved