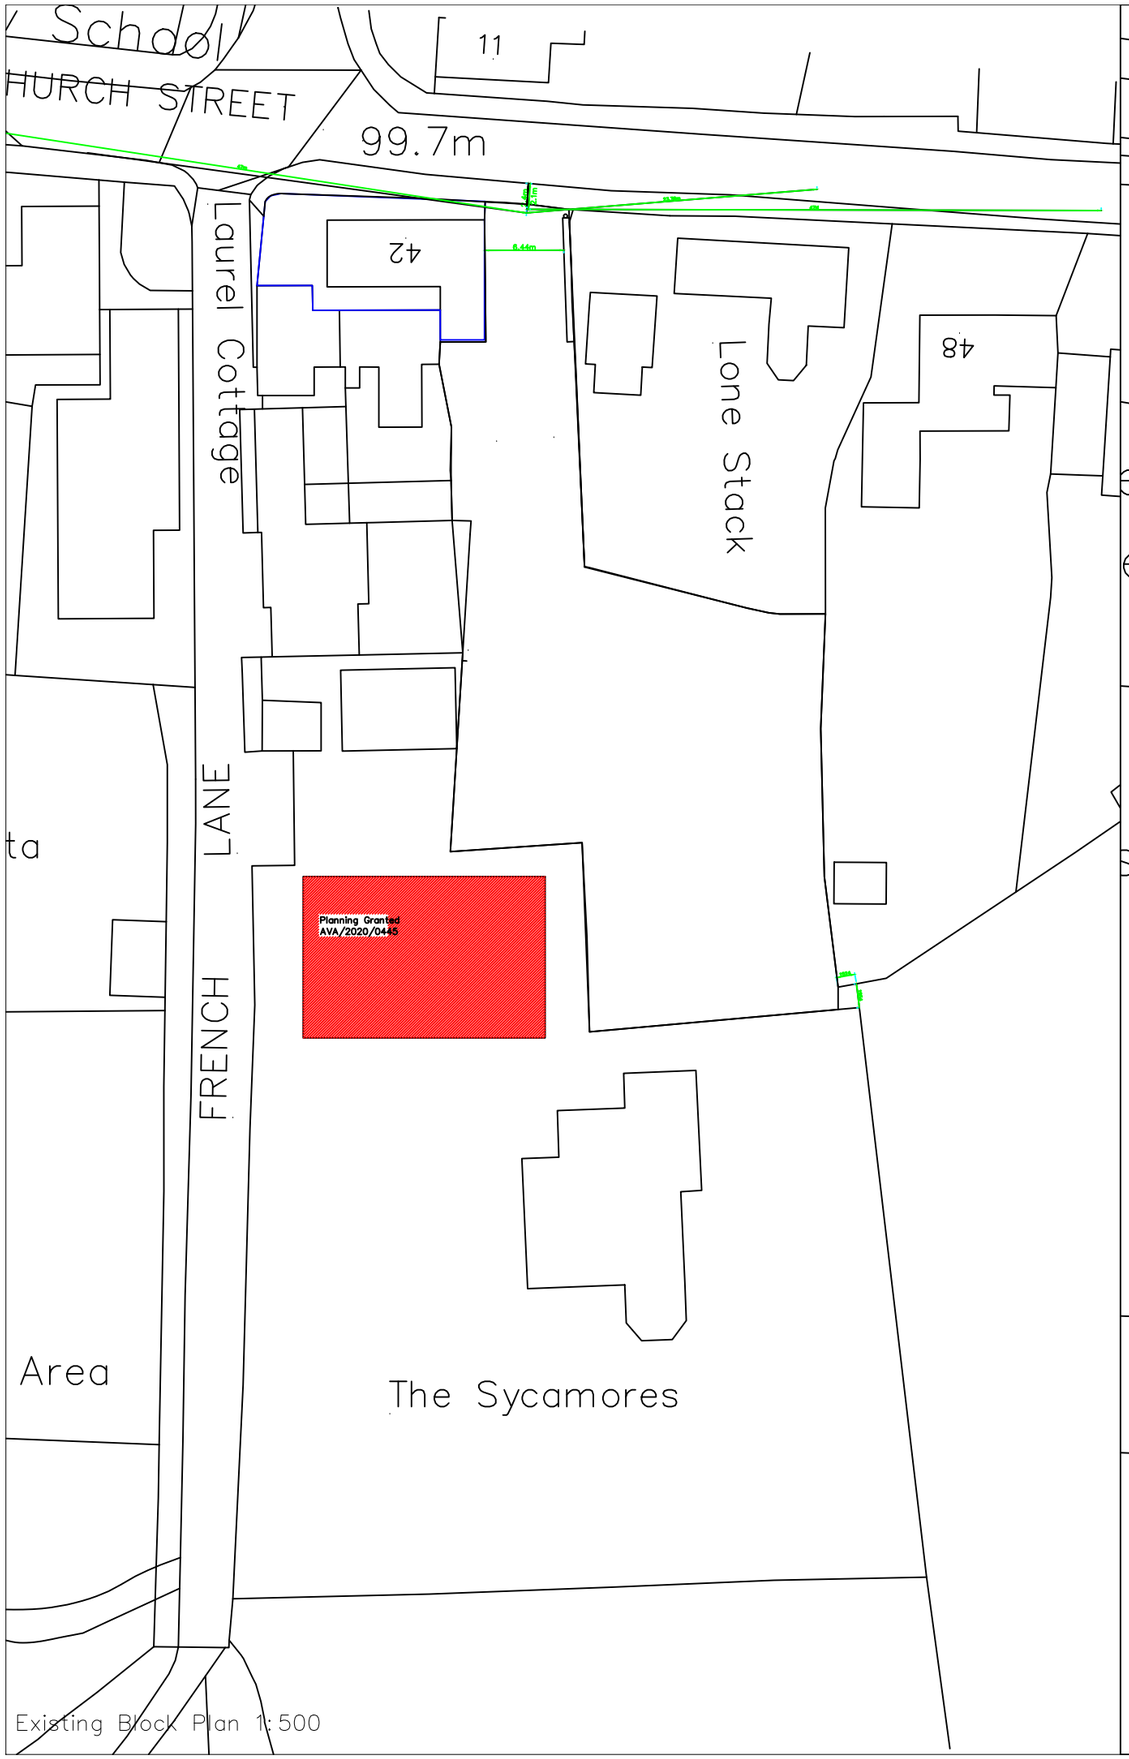

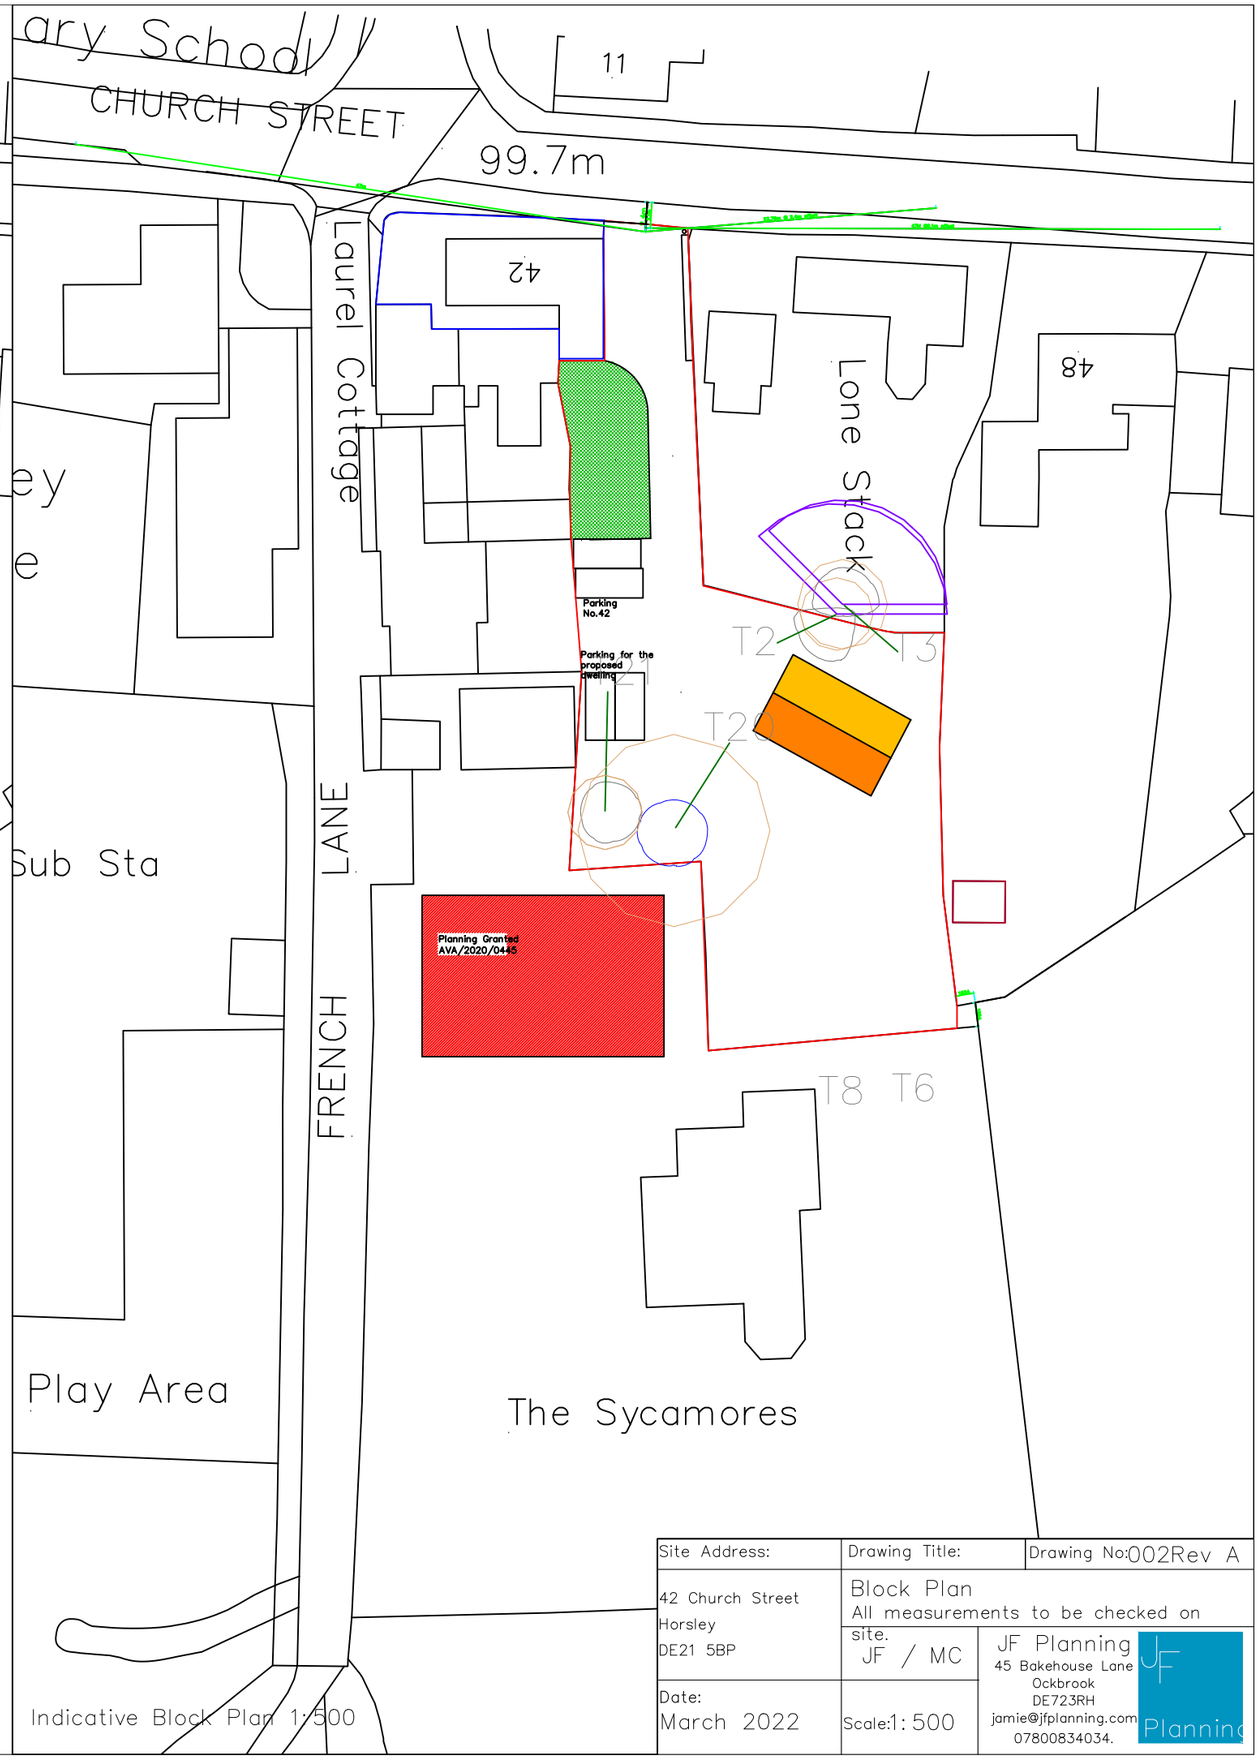

Site Address:	Drawing Title:	Drawing No:002Rev A
42 Church Street Horsley DE21 5BP	Block Plan All measurements to be checked on site.	
Date: March 2022	JF / MC Scale:1:500	JF Planning 45 Bakehouse Lane Ockbrook DE723RH jamie@jfplanning.com 07800834034.