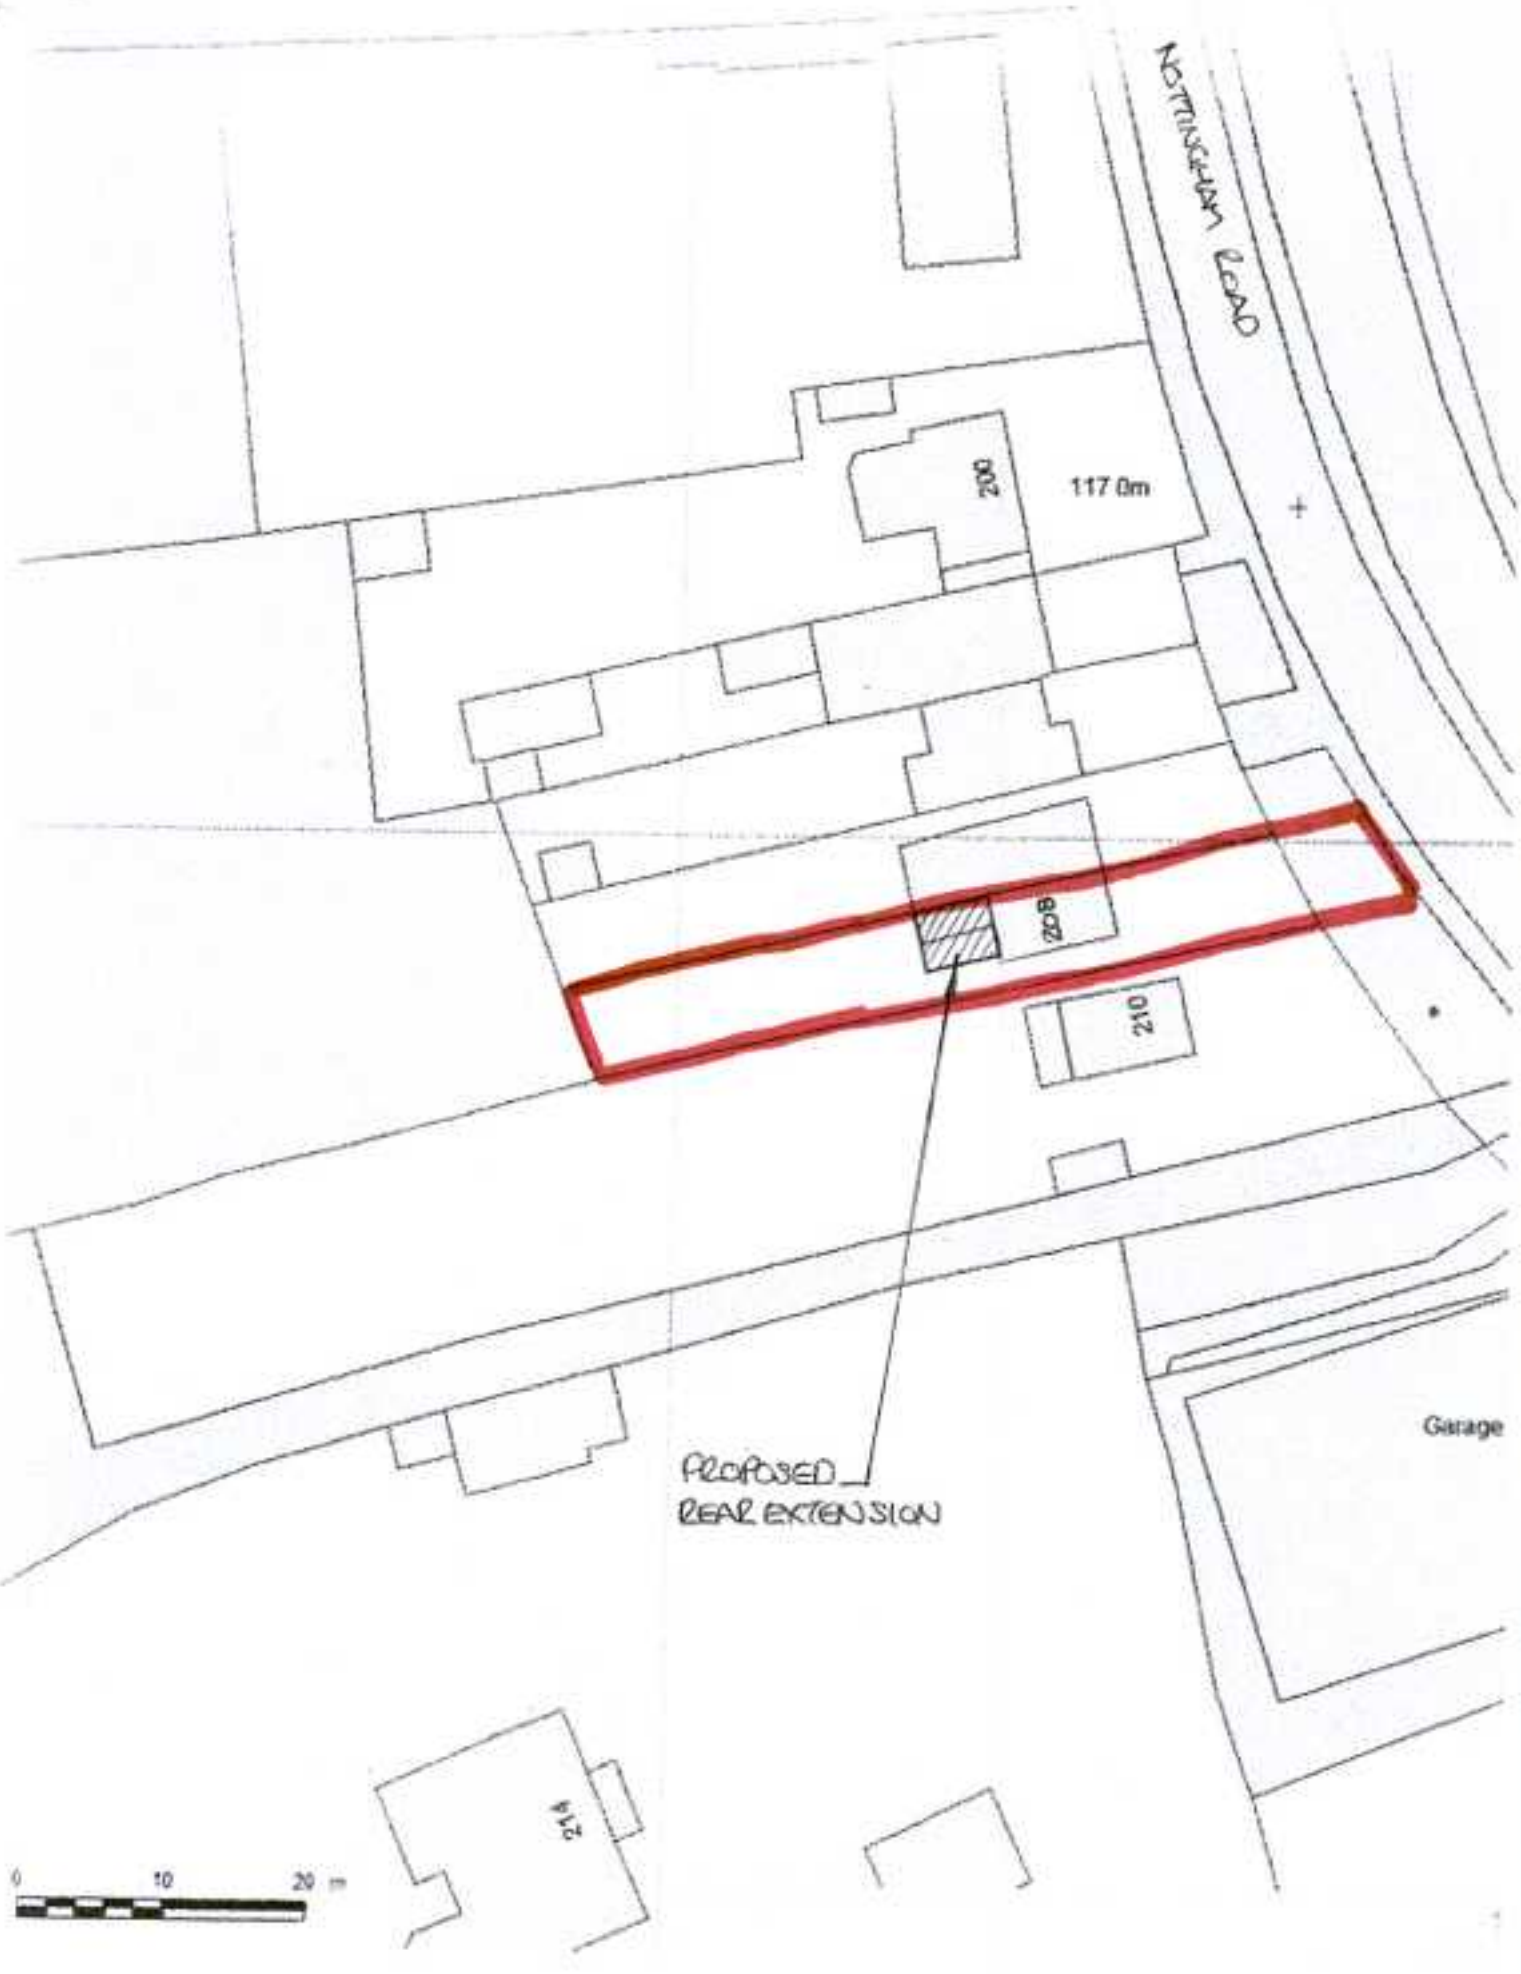
NOTTINGHAM ROAD
200
117.0m
208
210
PROPOSED
REAR EXTENSION
Garage
214
0
10
20 m

SCALE
1:500