
This drawing is the copyright of High Lane Design. Reproduction, publication or any other usage of this drawing without permission of the company is against the the law.

Do not scale. The contractor shall verify all dimensions and existing conditions on site prior to commencing the works.

This drawing should be read in conjunction with all other relevant documents.

Revisions : Date : By :

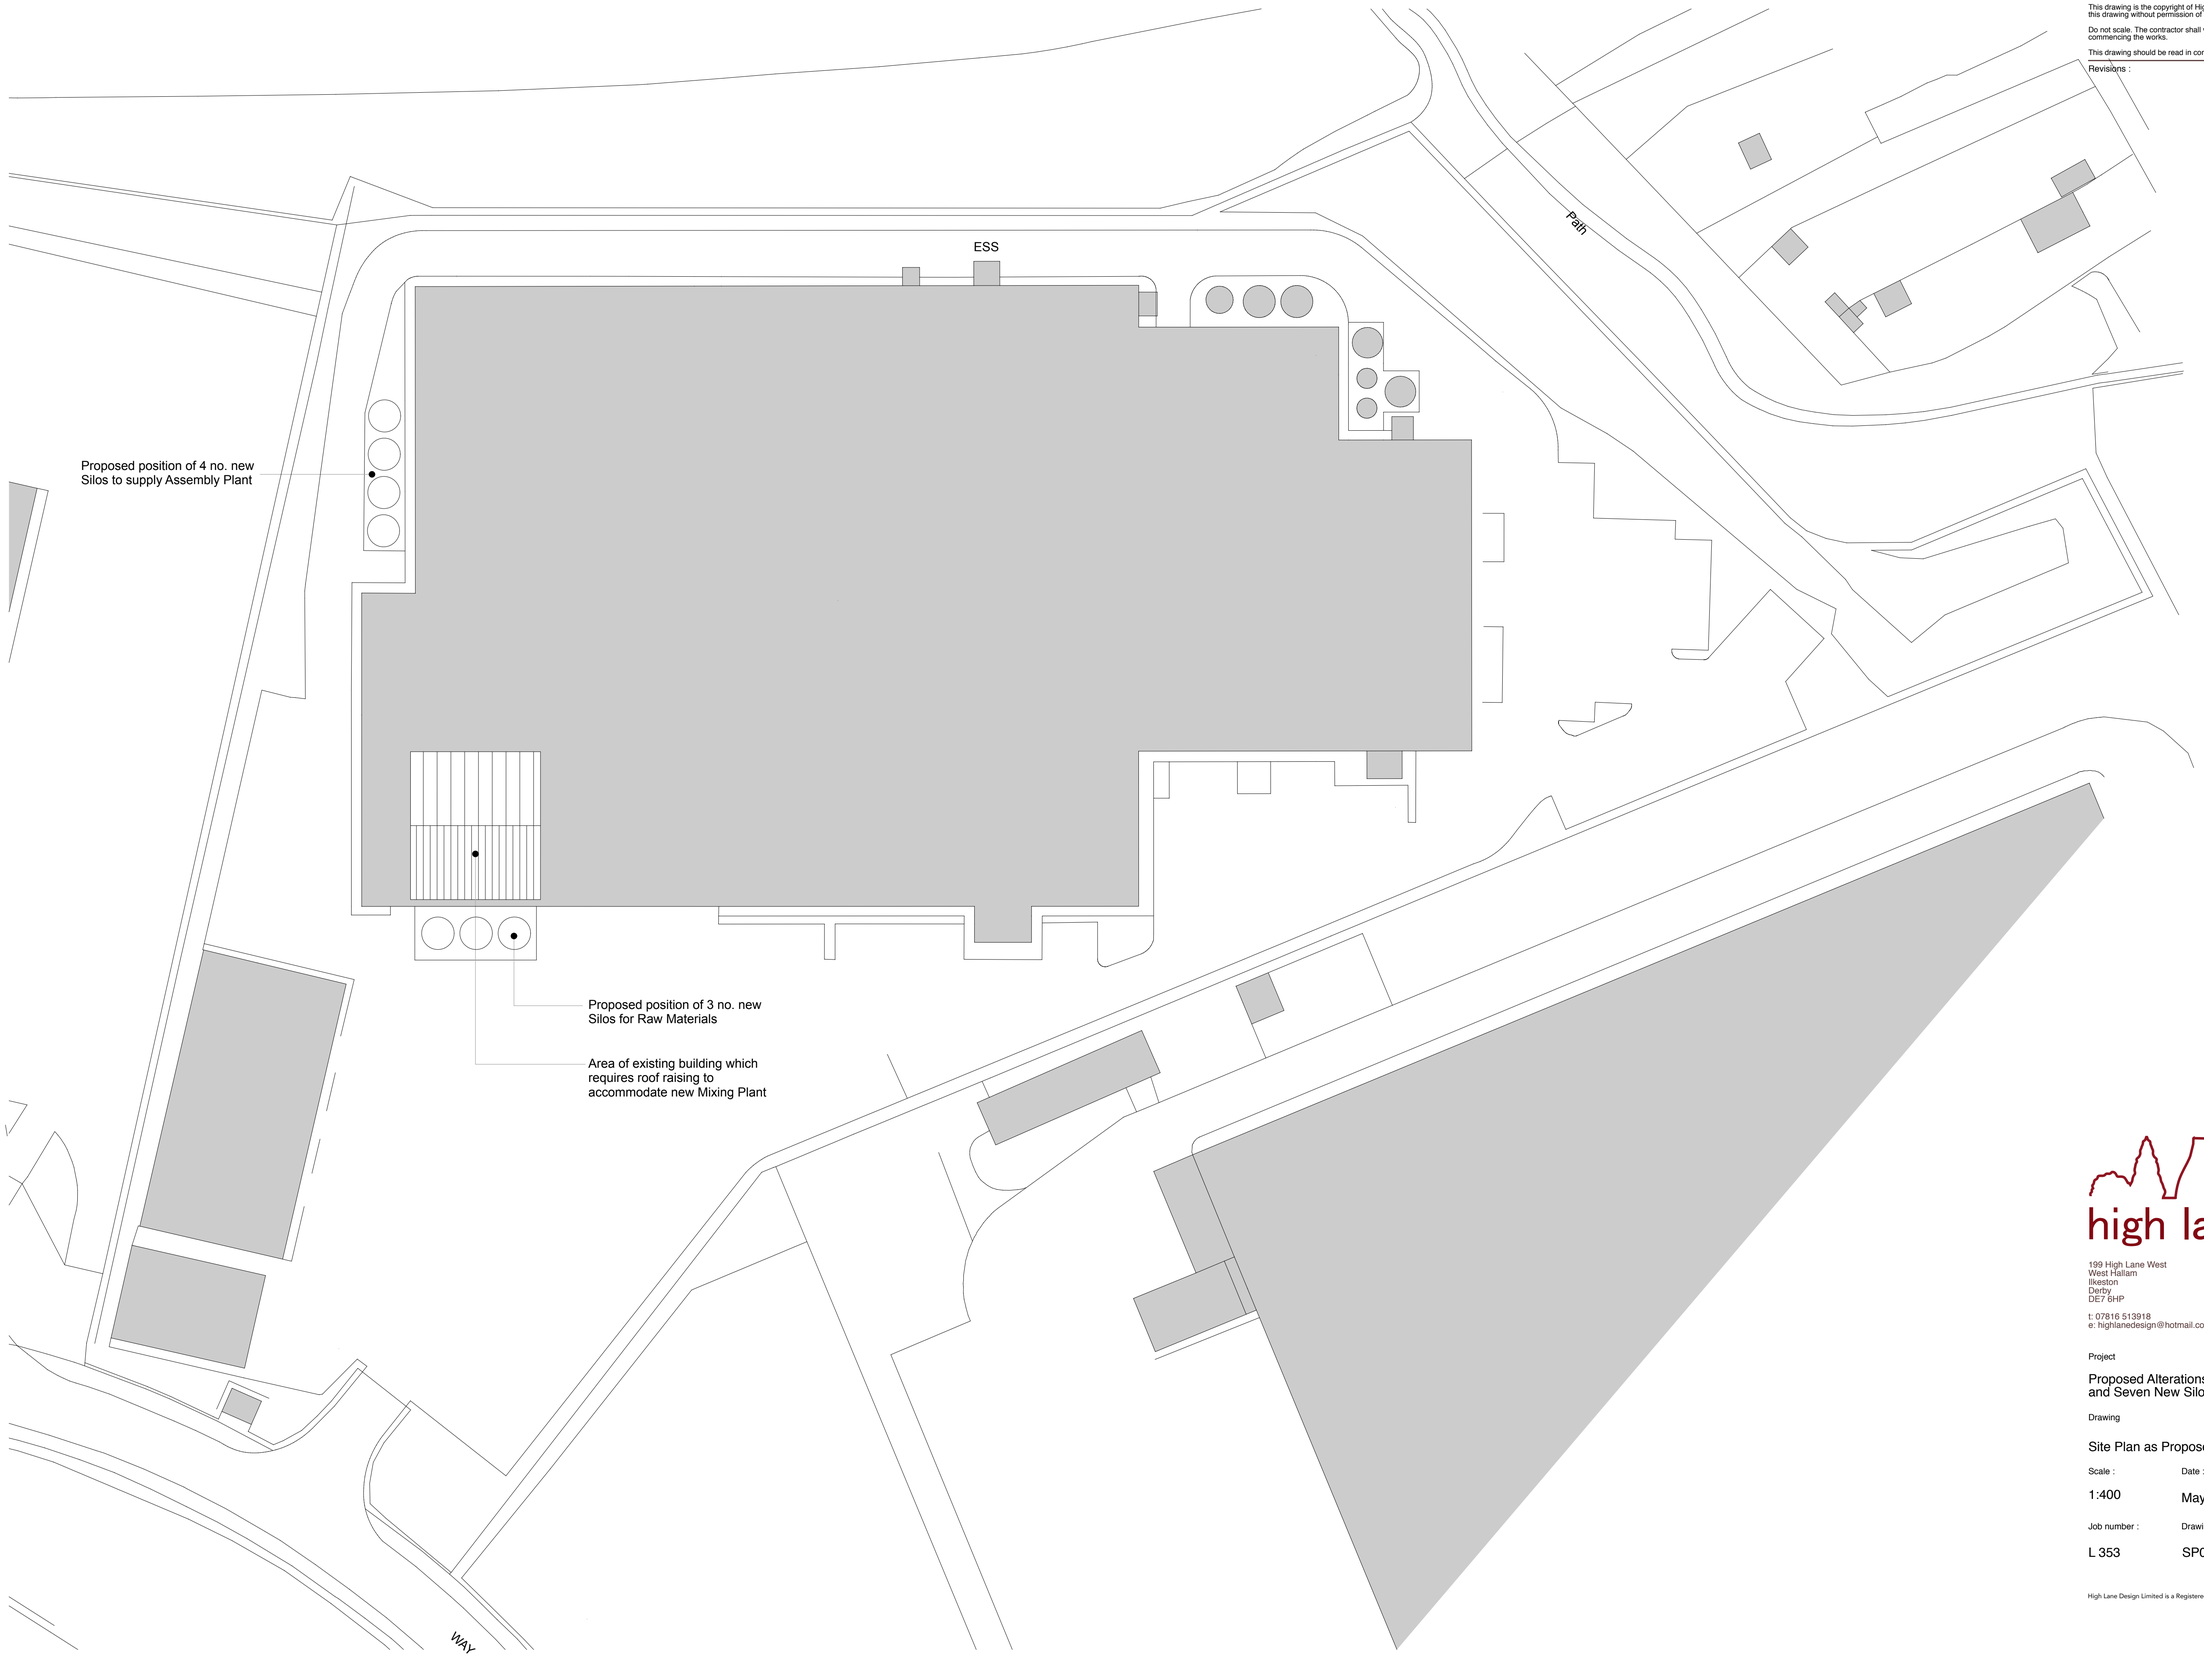

high lane design

199 High Lane West
West Hallam
Ilkeston
Derby
DE7 6HP

t: 07816 513918
e: highlanedesign@hotmail.com

Project

Proposed Alterations to Accommodate New Mixing Plant and Seven New Silos at Eurocell Birchwood Way Alfreton

Drawing

Site Plan as Proposed

Scale :	Date :	Drawn by :	Checked by :
1:400	May'22	SP	

Job number :	Drawing number :	Revision:
L 353	SP01	A

High Lane Design Limited is a Registered Company No. 8098557