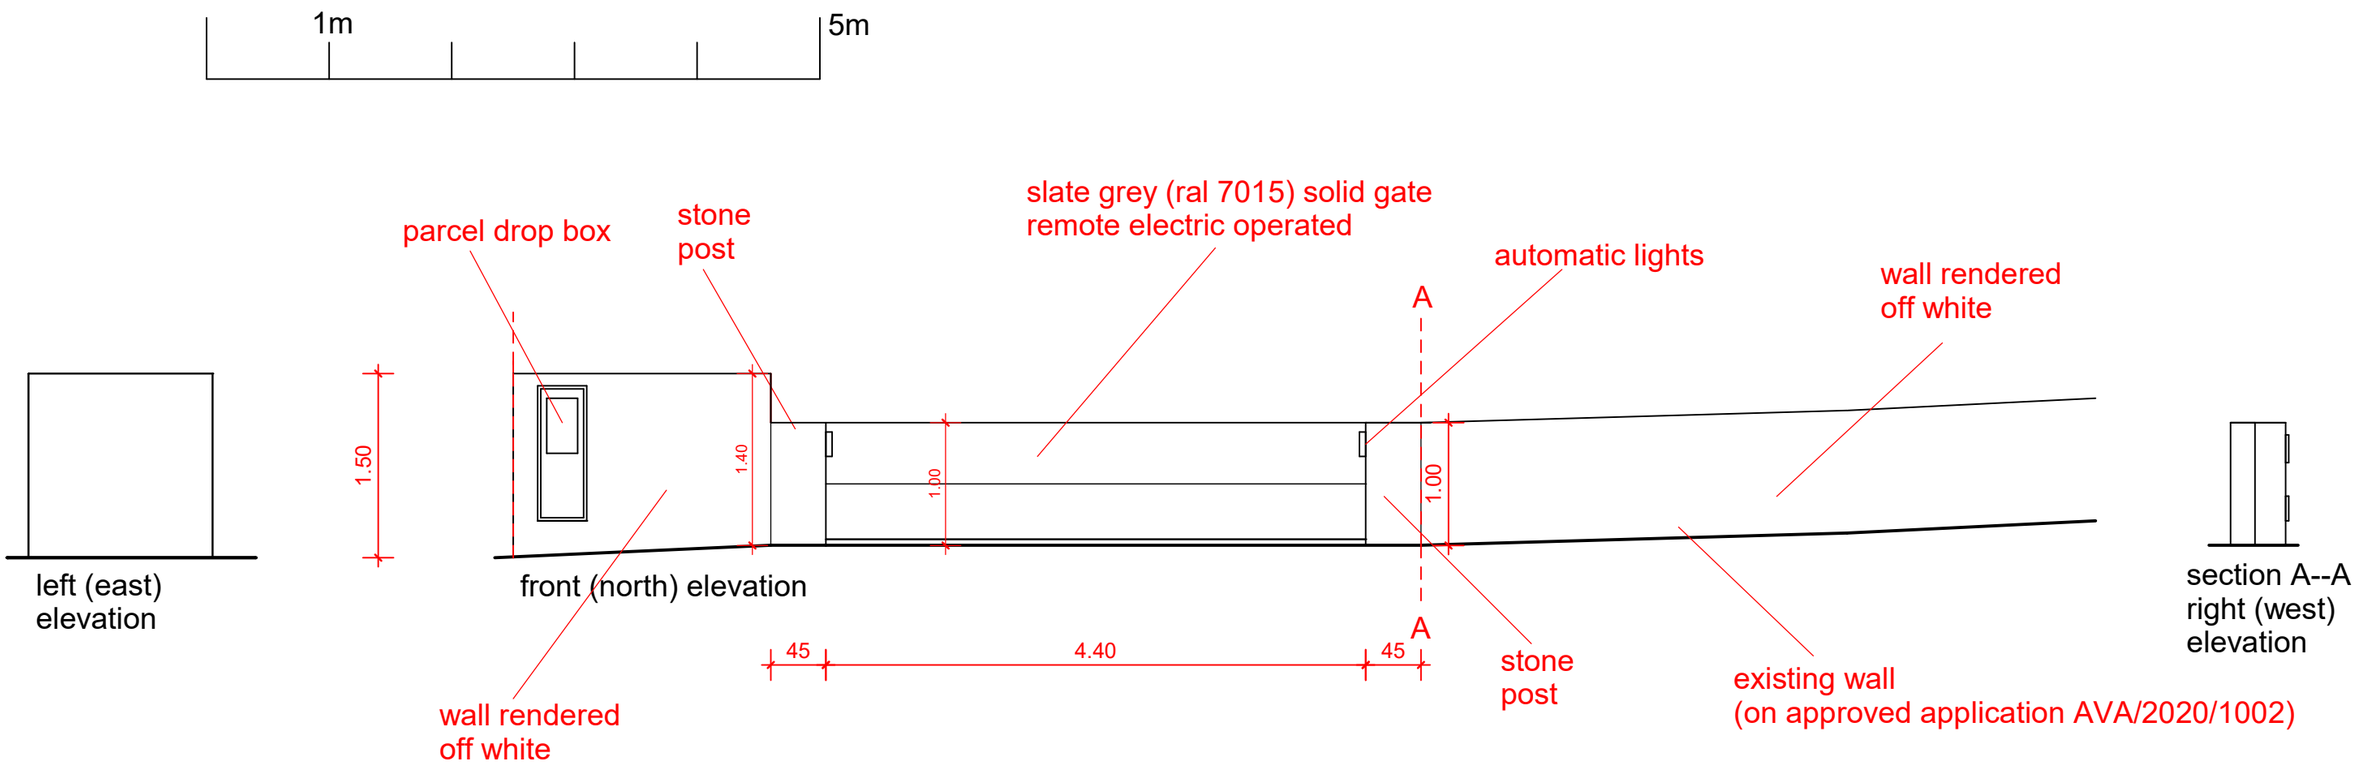

PROPOSED FRONT ENTRACNE GATE & BIN STORE

-bin store , width 2.12m, max hgt 1.5m, rendered off white to match property. parcel drop box

-gate , width 4.4m, hgt 1m, inwards opening, remote electric gate, automatic lights, noise reduced belt drive, gate to be solid slate grey (ral 7015) to match existing garage door

-gate posts, hgt 1m, stone to match stonework on property, 2 automatic lights

-existing boundary wall (approved planning AVA/2020/1002) rendered off white, no alteration to approved height

