North Elevation A

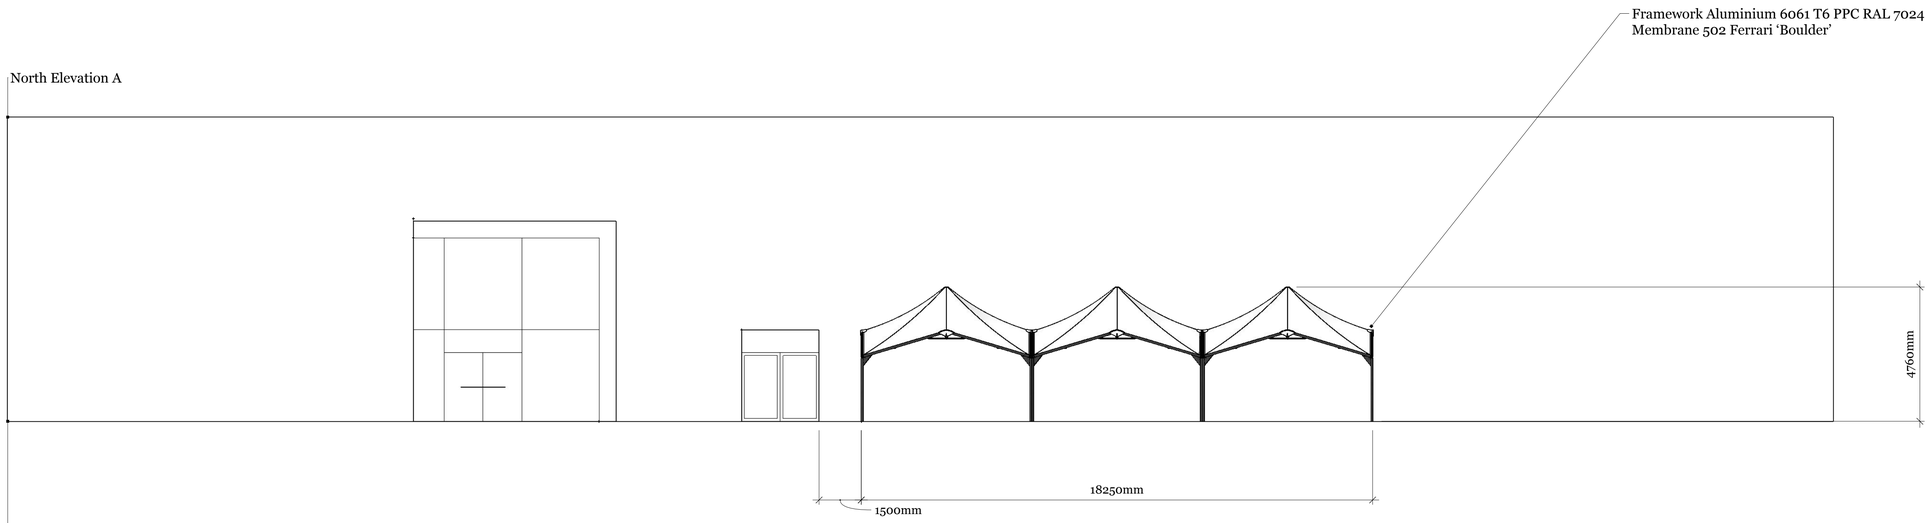

Both Front and Rear to look the same

East Elevation B

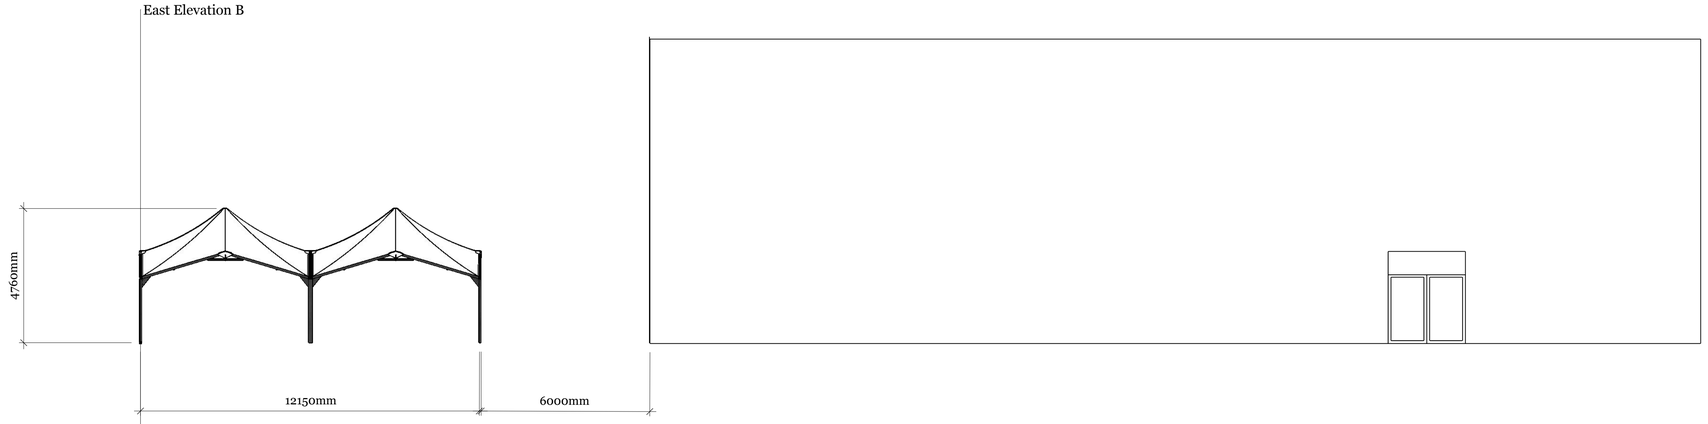

Both Ends to look the same

18m X 12m CANOPY ELEVATION

DAVID NIEPER ACADEMY, DE55 7JA

AQUILA SHELTERS LTD
CLAREMONT HOUSE, ST. GEORGE'S ROAD, BOLTON, BL1 2BY

REVISIONS

	MM/DD/YY	REMARKS
1	05/26/22	1:100 SCALE
2	__/__/__	...
3	__/__/__	...
4	__/__/__	...
5	__/__/__	...

01

A