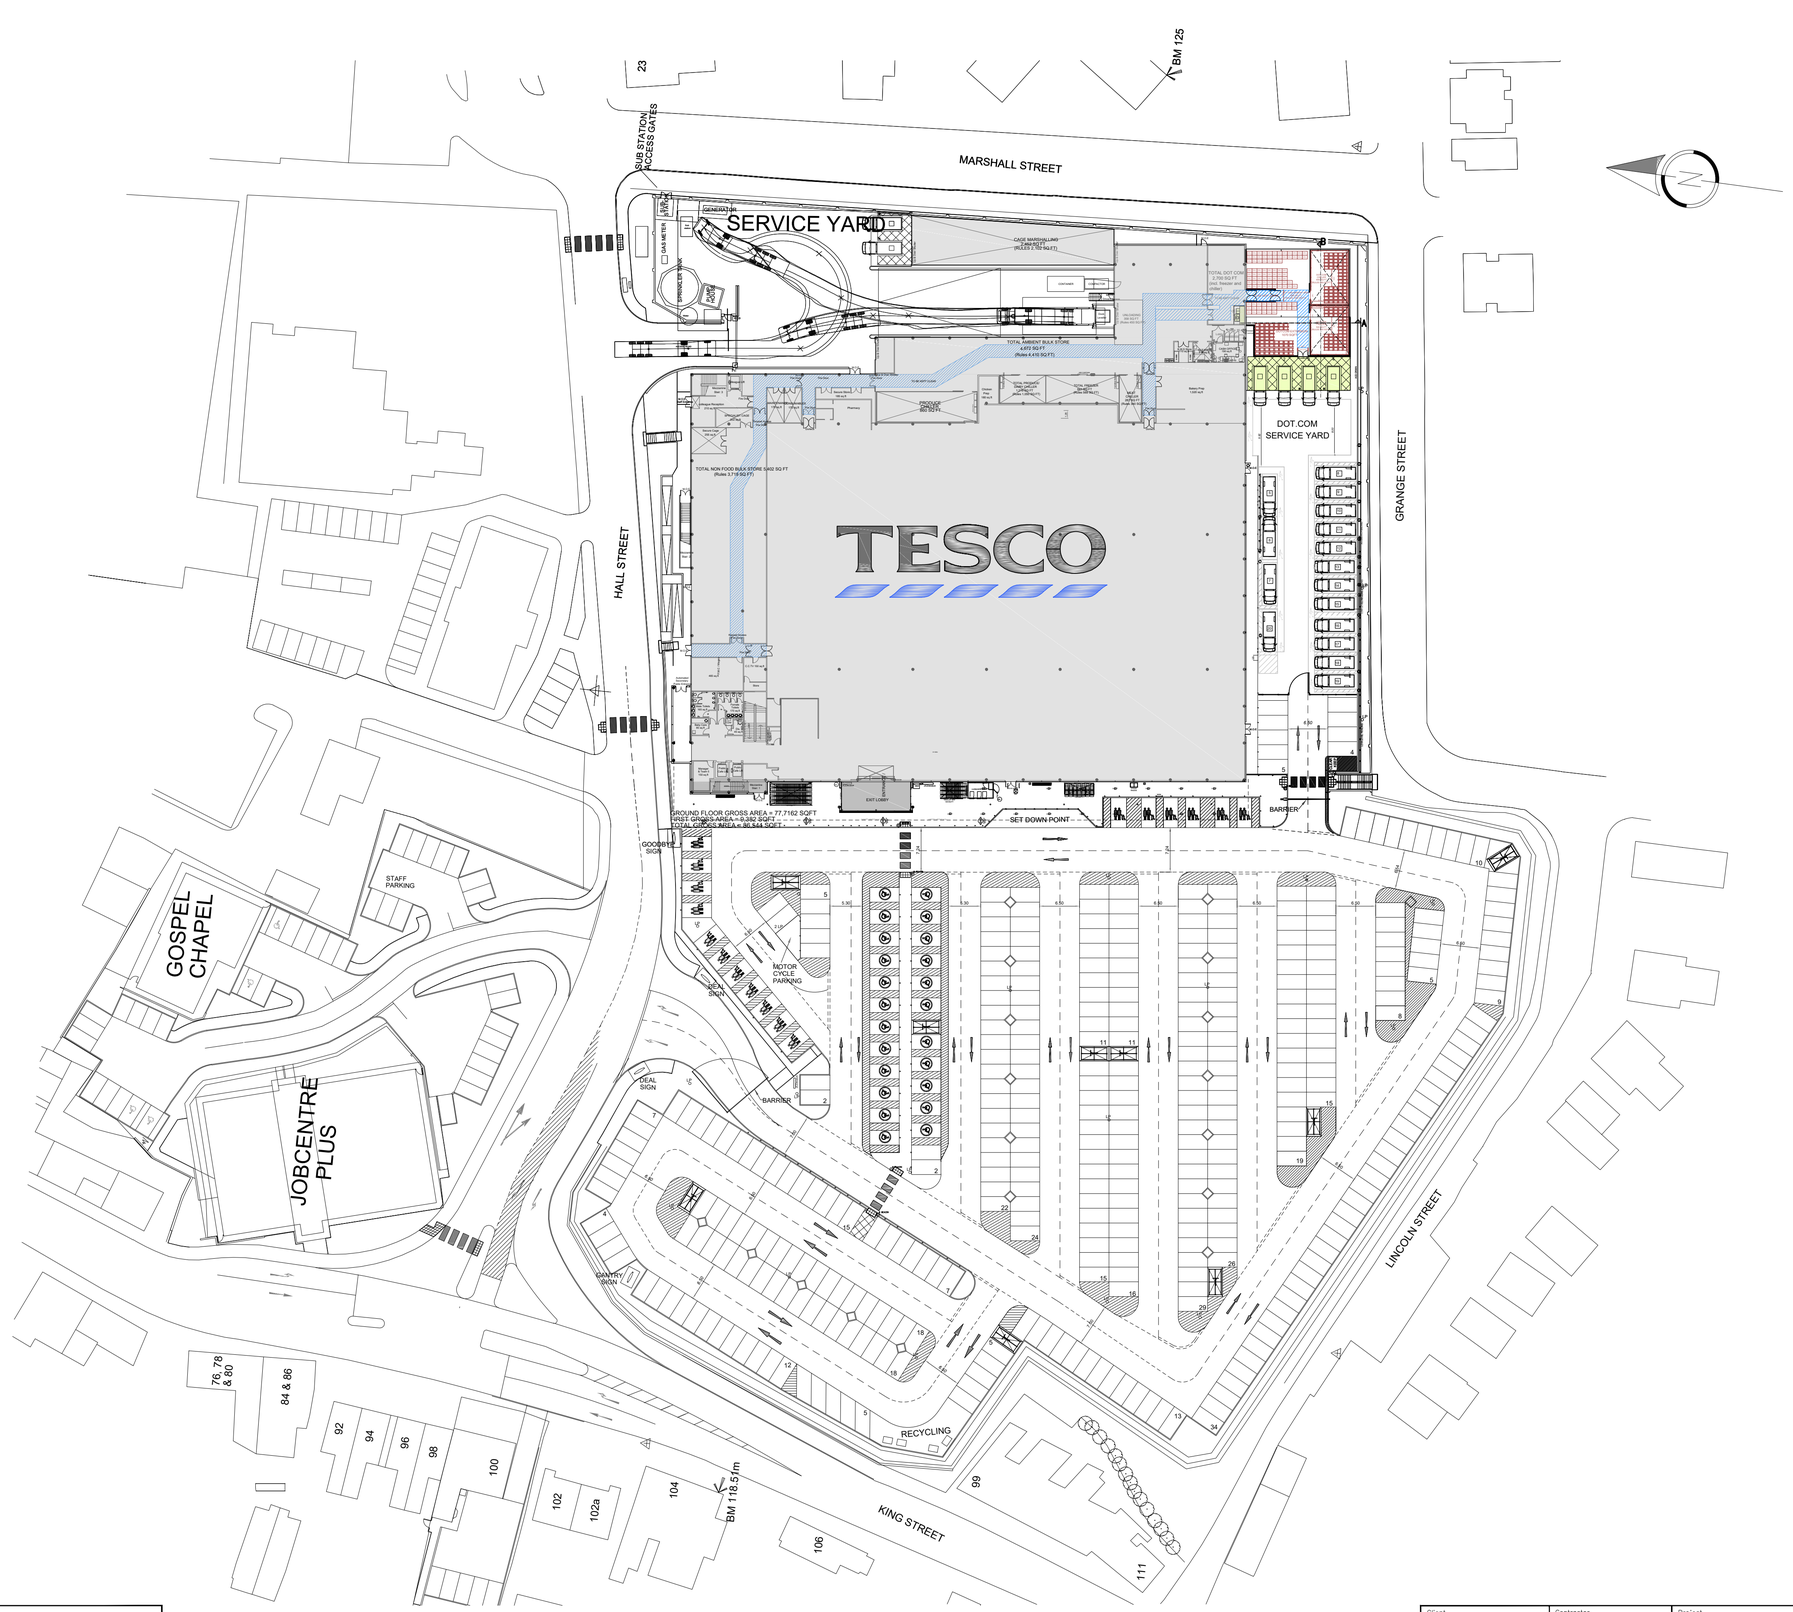

Notes:

0mm 50mm A1 original sheet size

Contact HLN regarding terms & conditions, copyrights, CDM, etc. Check printed scale, responsibility is not accepted for reproduction of digital media or measuring from this document. Only figured dimensions to be used for construction. Report doubts/discrepancies to project Architect.

Notes:

This feasibility drawing has been produced using an ordinance survey drawing. All boundaries and built locations are subject to full measured topographical survey. All service routes and locations are subject to conformation by approved statutory body/subscan survey. All proposed design work is subject to full consultation with LA planning and Highways.

This original drawing is issued for the purpose indicated and contains confidential information. Further copies and circulation will be strictly in accordance with the confidentiality agreement with hlnarchitects.

Safety Health & Environmental (S.H.E.) Notes are for informing competent persons of significant risks or design issues, relevant to their area of work, which may be unusual or not obvious, or which might be difficult to manage

Client / Contractor	Tesco
Project	Tesco (2049) Hall Street, Alfreton DE55 7BT
Drawing Title	Proposed Site Plan
Drawing Status	PLANNING
Scale	1:500 @ A1
Date	14.07.2021
Drawn By / Checked	RA / MH
Job No:	104486
Drawing No.	PL (90) 200
Rev.	-

HLN Architects Ltd
The Maltings, East Tyndall St, Cardiff, CF24 5EZ.
Tel:0845 375 3298
architecture@hlngroup.co.uk www.hlngroup.co.uk

RIBA Chartered Practice

CARDIFF ■ BROMSGROVE □ LONDON □

HLN + ENGINEERING ARCHITECTURE