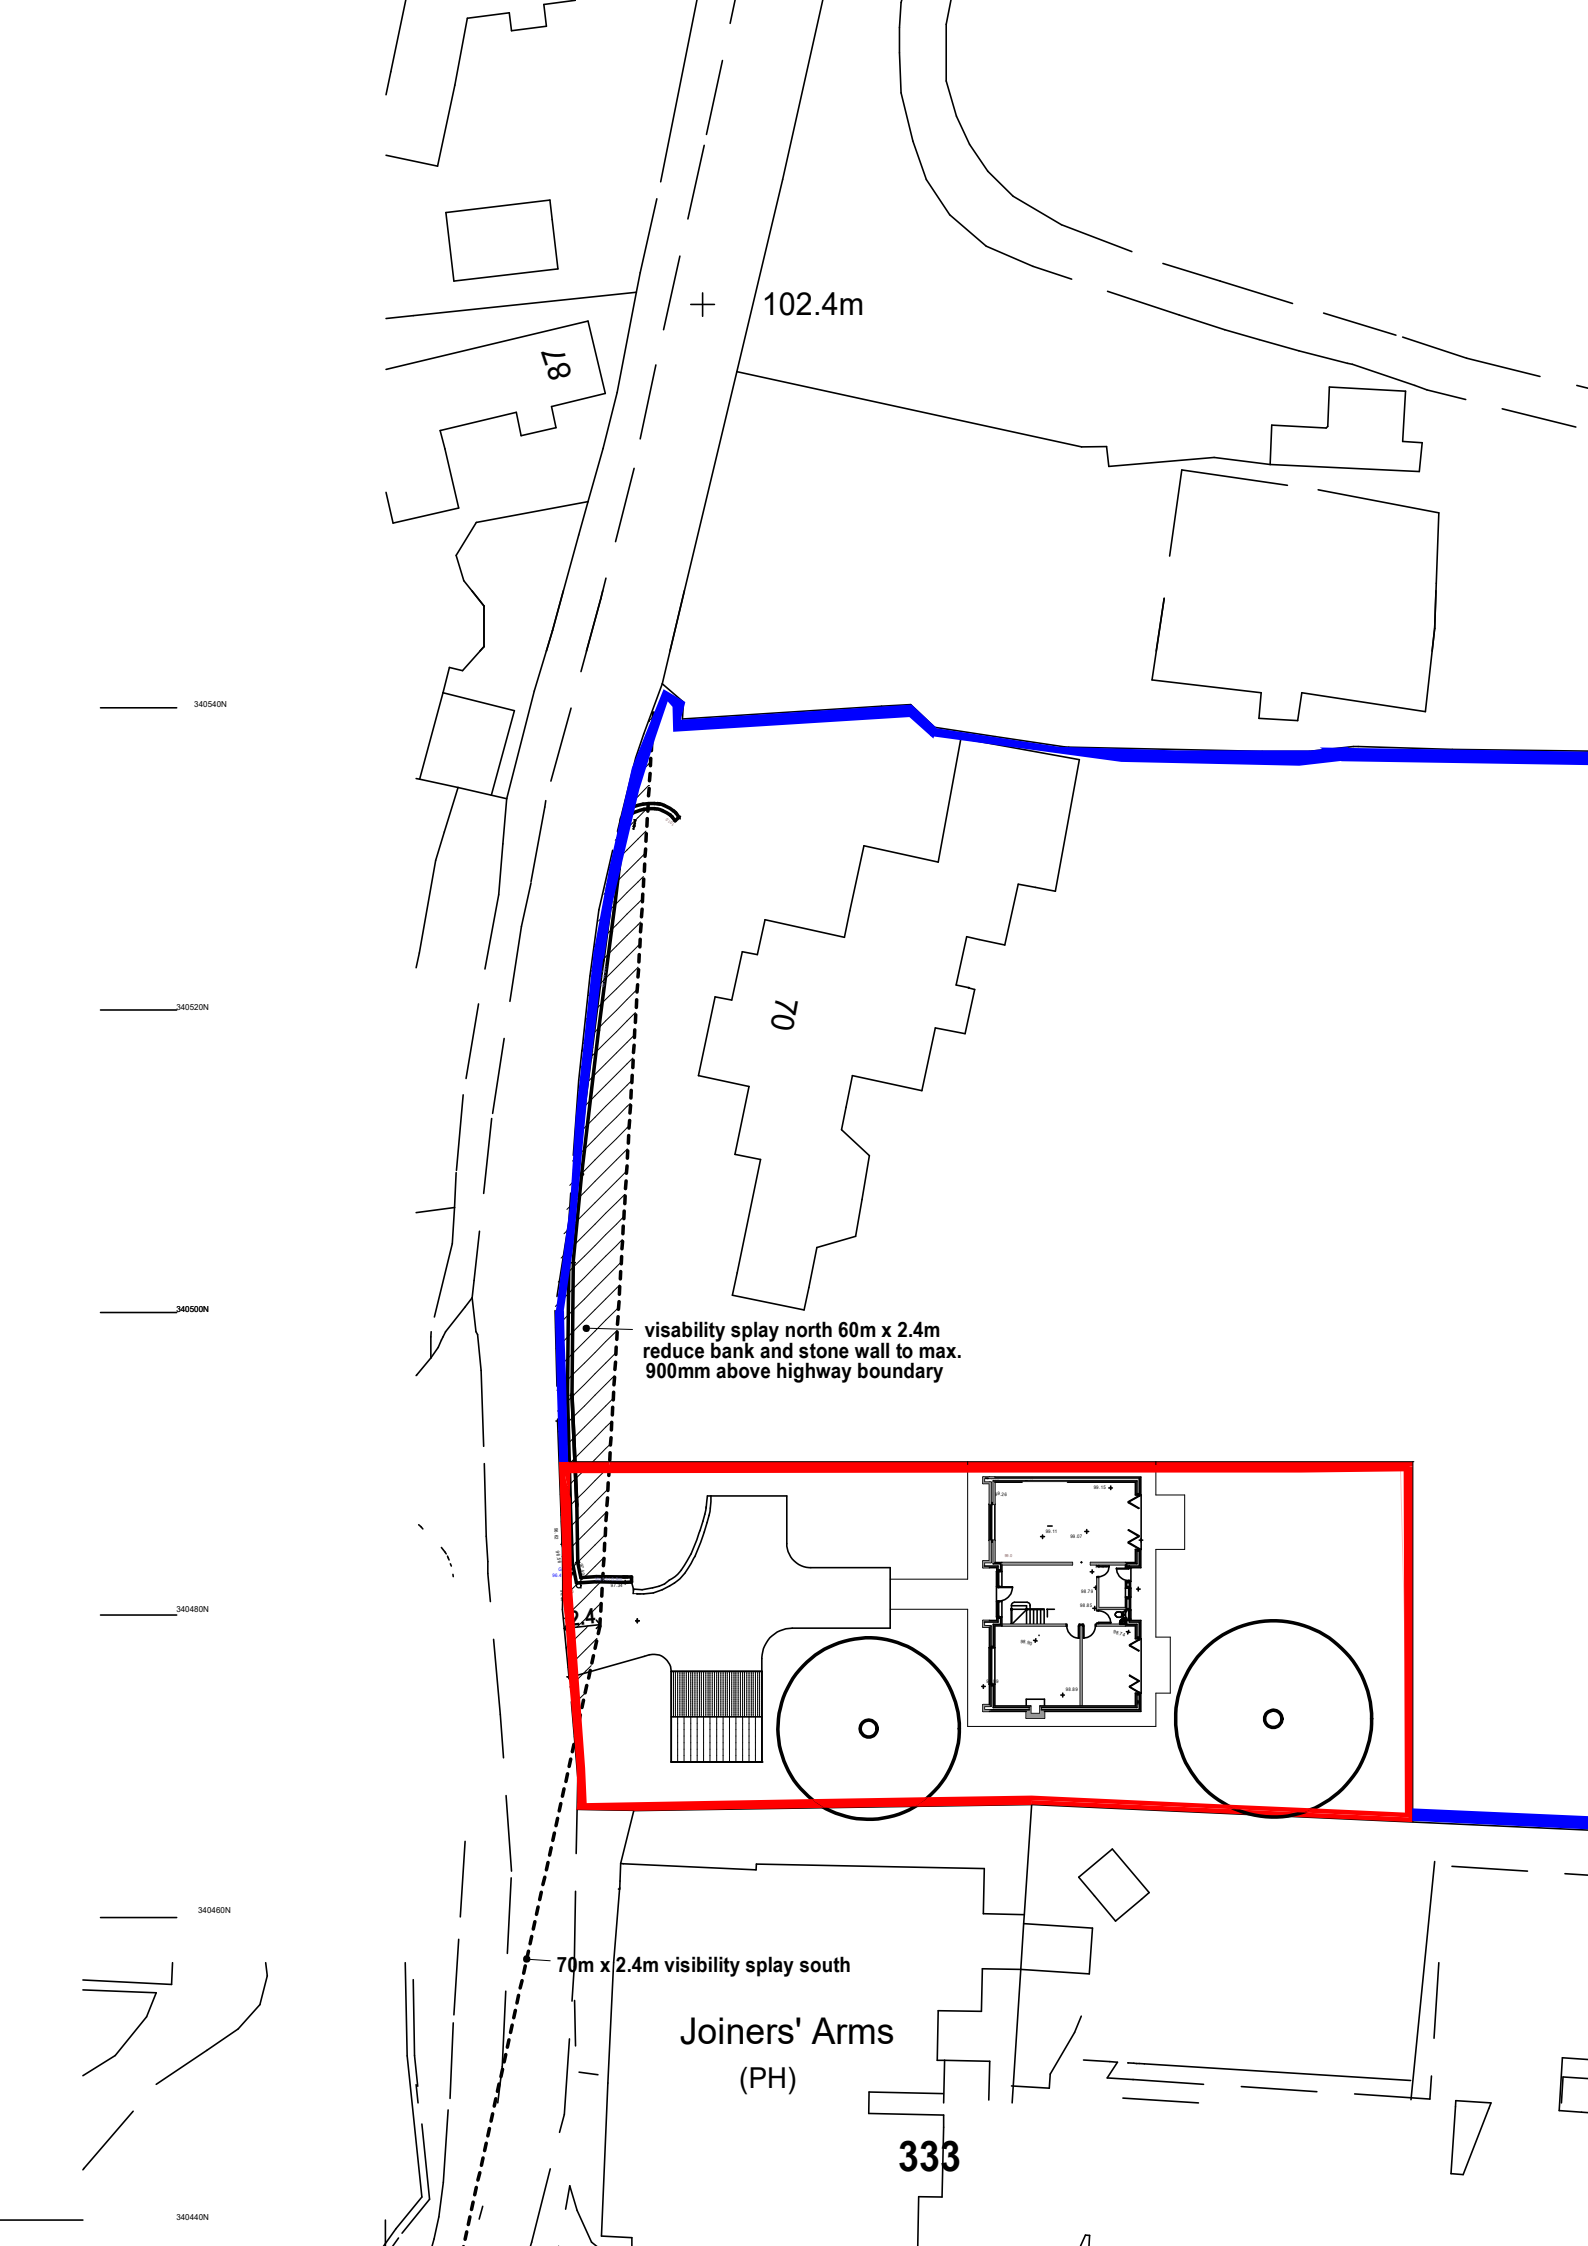

102.4m
87
70
340540N
340520N
340500N
340480N
340460N
340440N
visability splay north 60m x 2.4m
reduce bank and stone wall to max.
900mm above highway boundary
70m x 2.4m visibility splay south
Joiners' Arms
(PH)
333