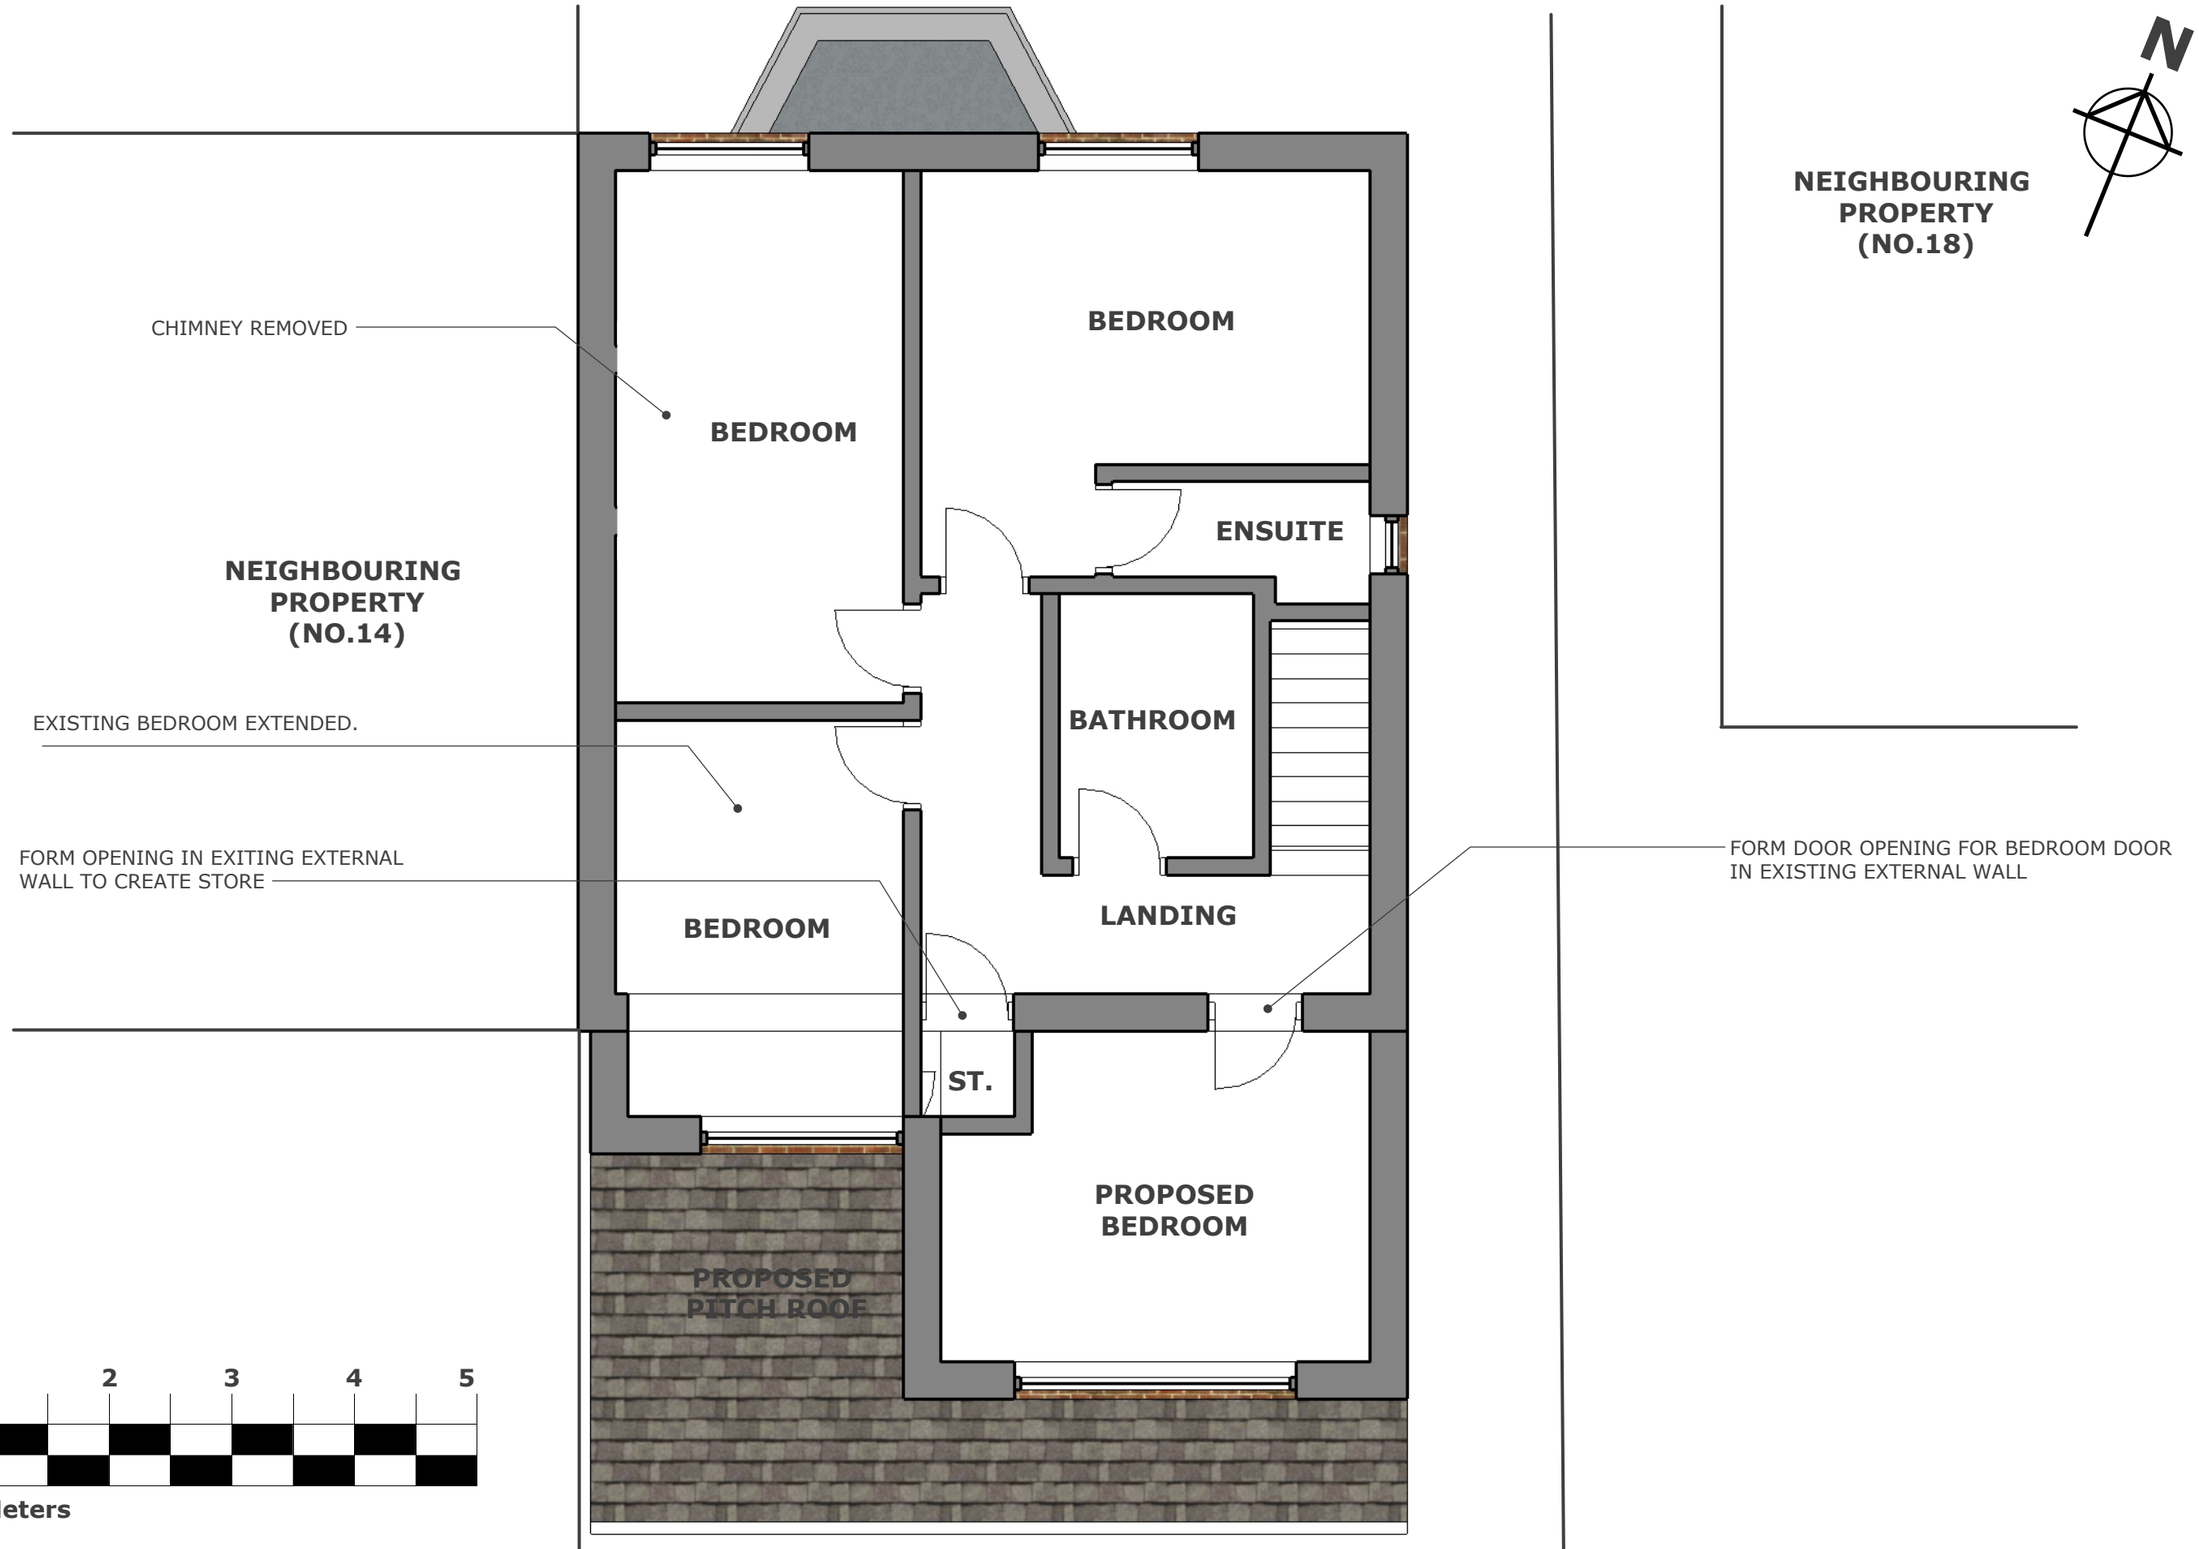

PROPOSED FIRST FLOOR PLAN SCALE 1:50 @ A3