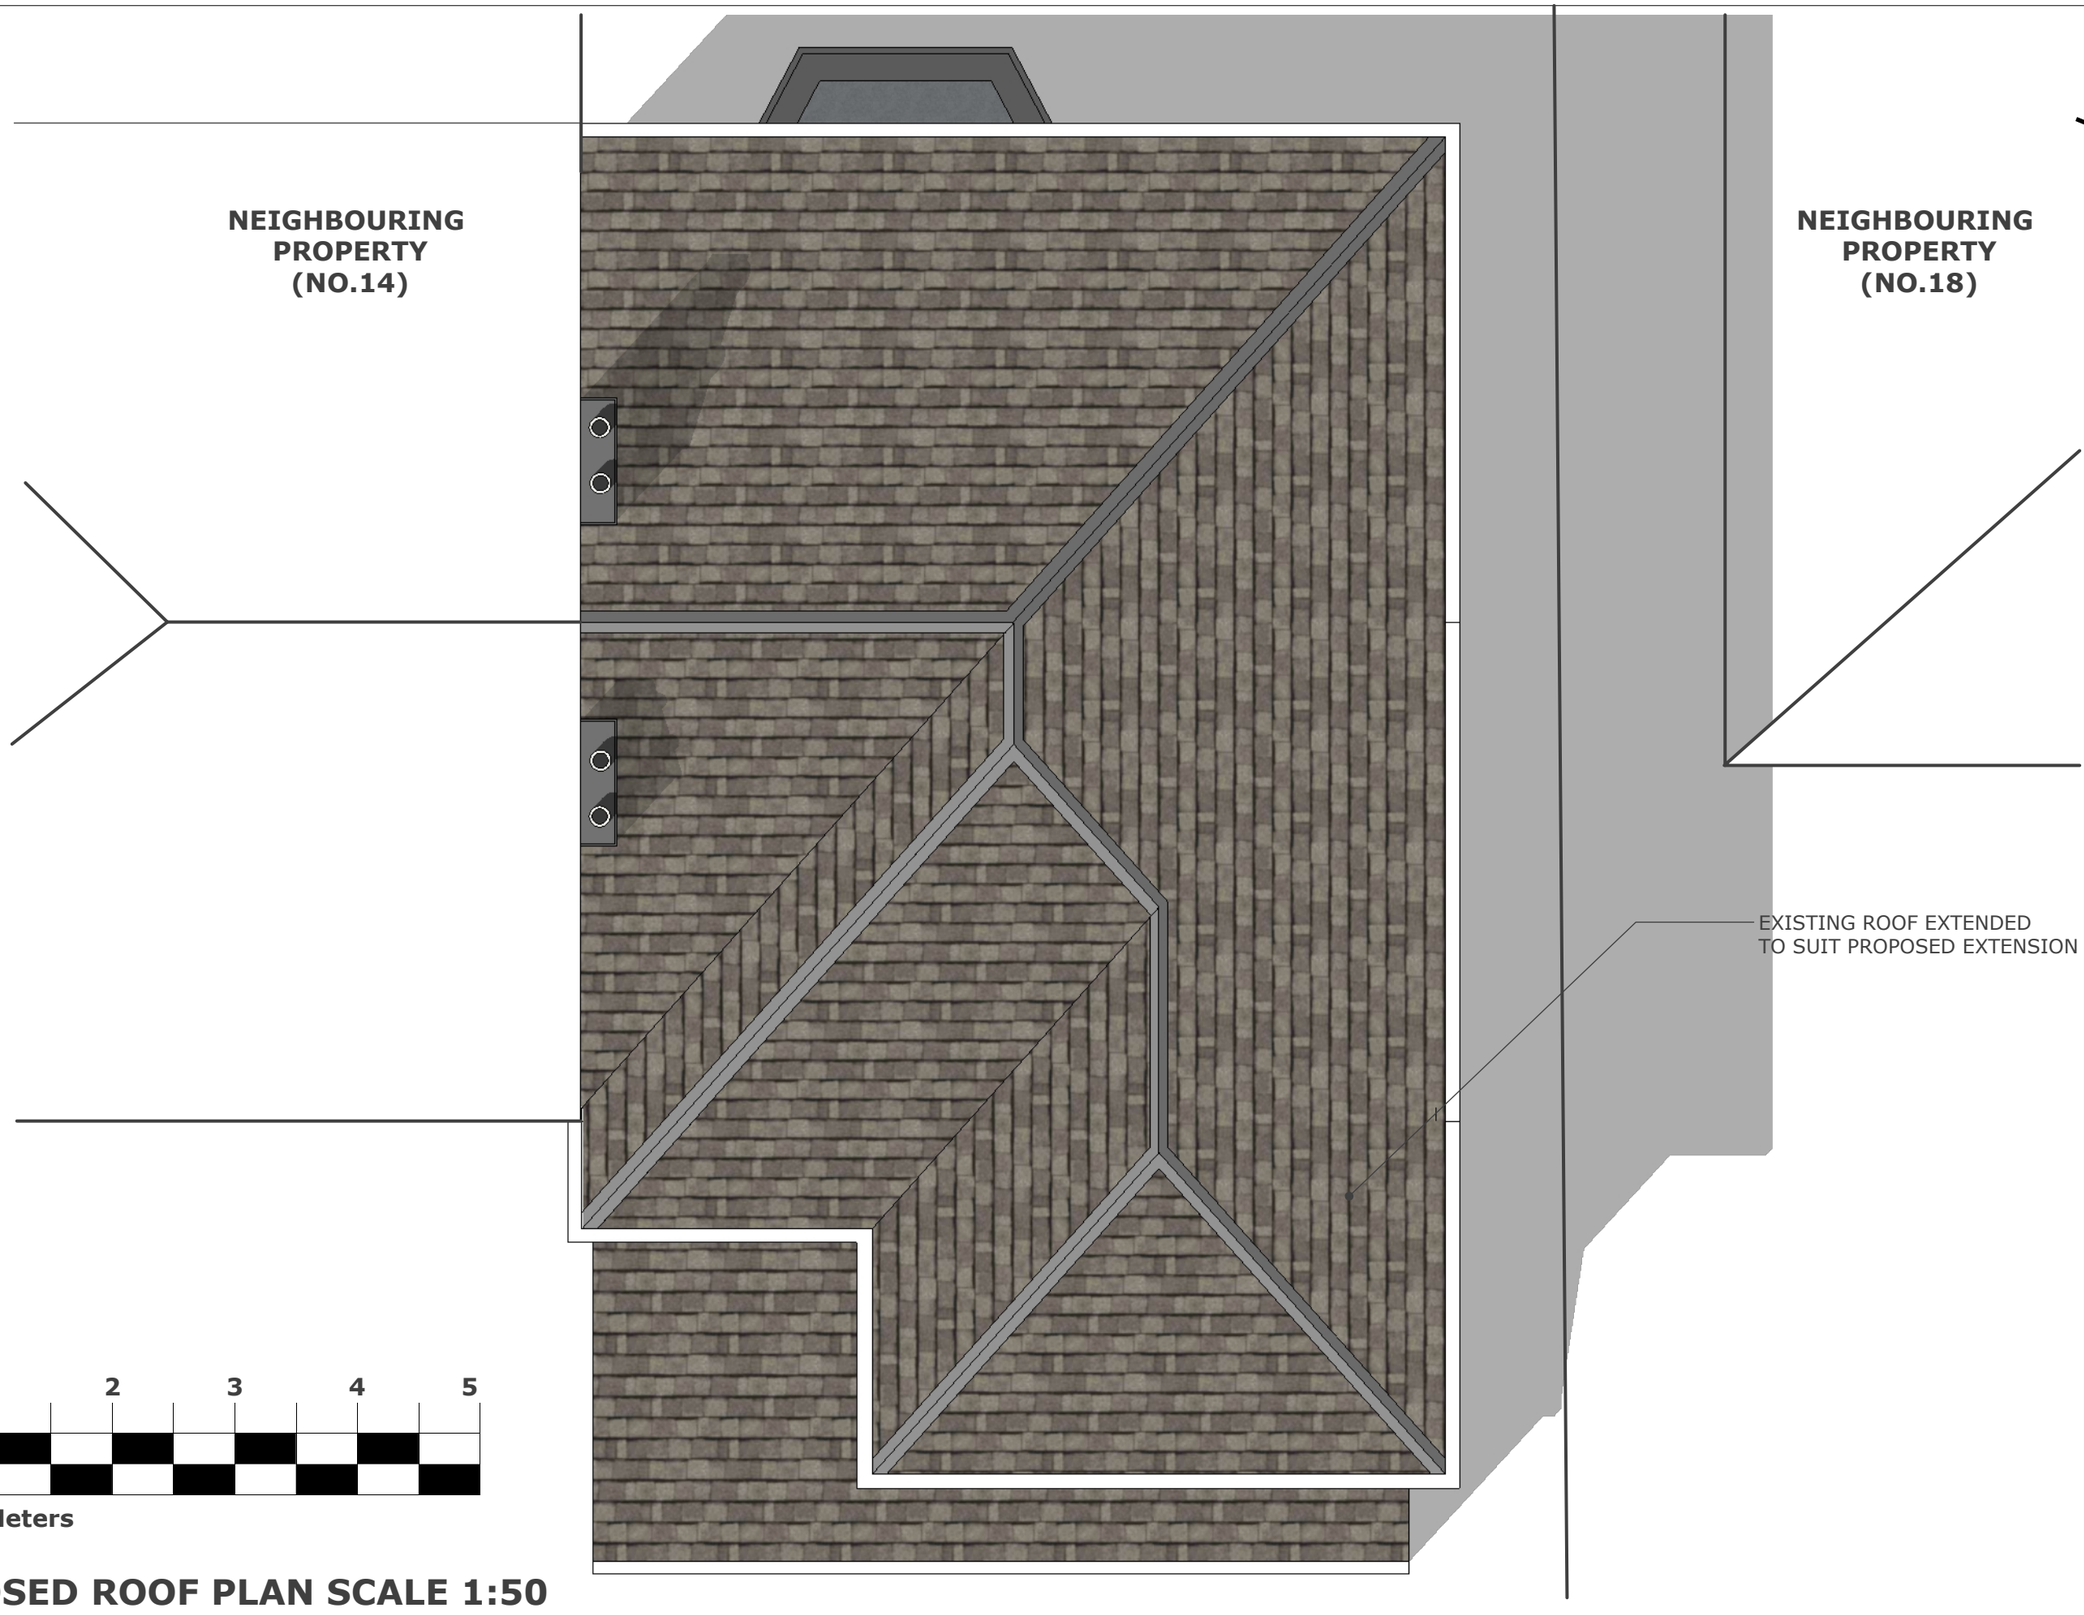

PROPOSED ROOF PLAN SCALE 1:50