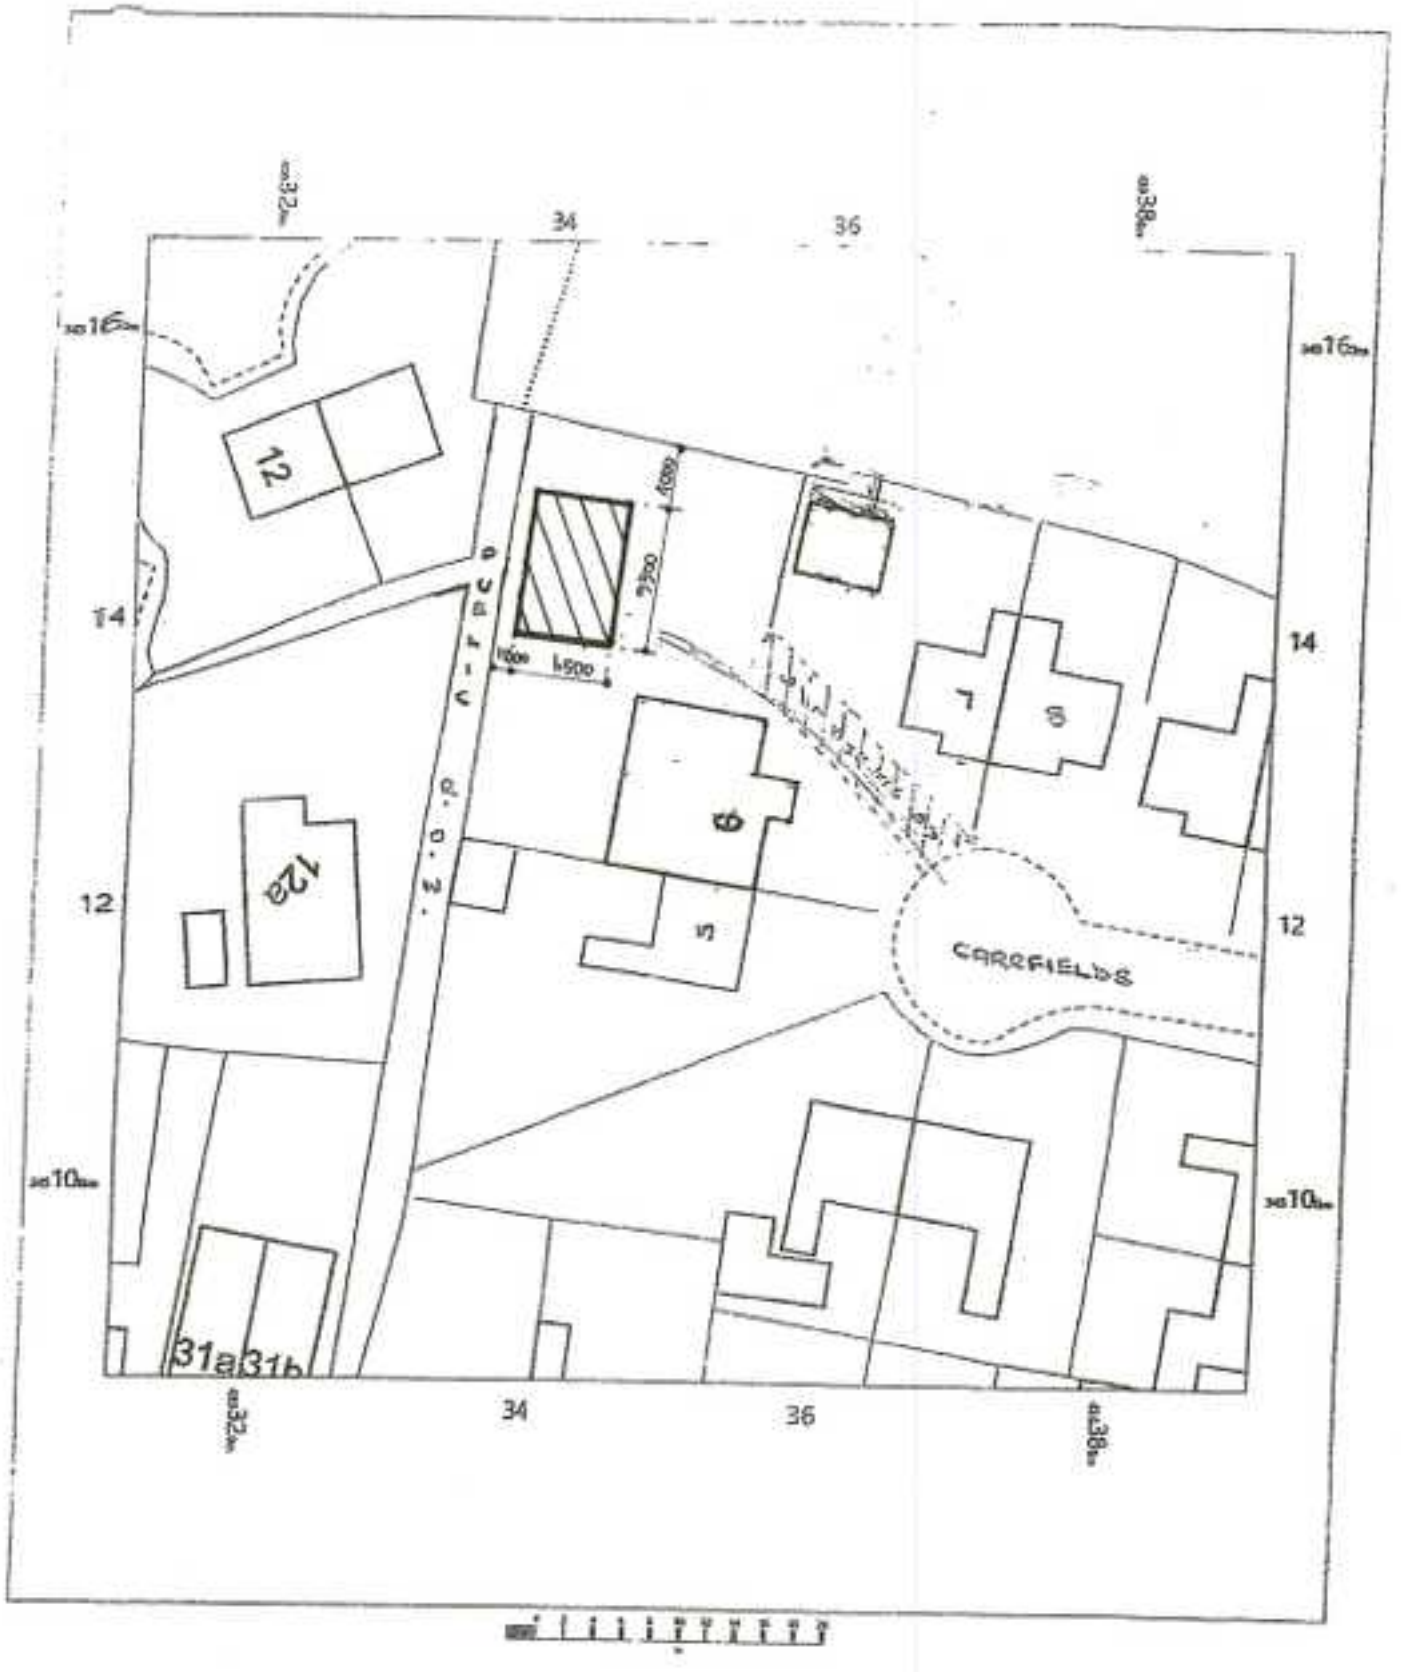

BLOCK PLAN

OS Mastermap 1250/2500/10000 scale
Wednesday, January 9, 2019, ID: BW1-00760388
maps.blackwell.co.uk

1:500 scale print at A4, Centre: 439351 E, 345127 N

©Crown Copyright Ordnance Survey. Licence no. 100041041

N

BLACKWELL'S
MAPPING SERVICES
www.blackwellmapping.co.uk
TEL: 0800 151 2612
maps@blackwell.co.uk