FARM HOUSE, CHURCH LANE, KIRK LANGLEY, ASHBOURNE, DERBYSHIRE, DE6 4NG


Supplied by: www.ukmapcentre.com

Serial No: 240769

Centre Coordinates: 427191,338575

Production Date: 23/05/2022 12:26:39

North

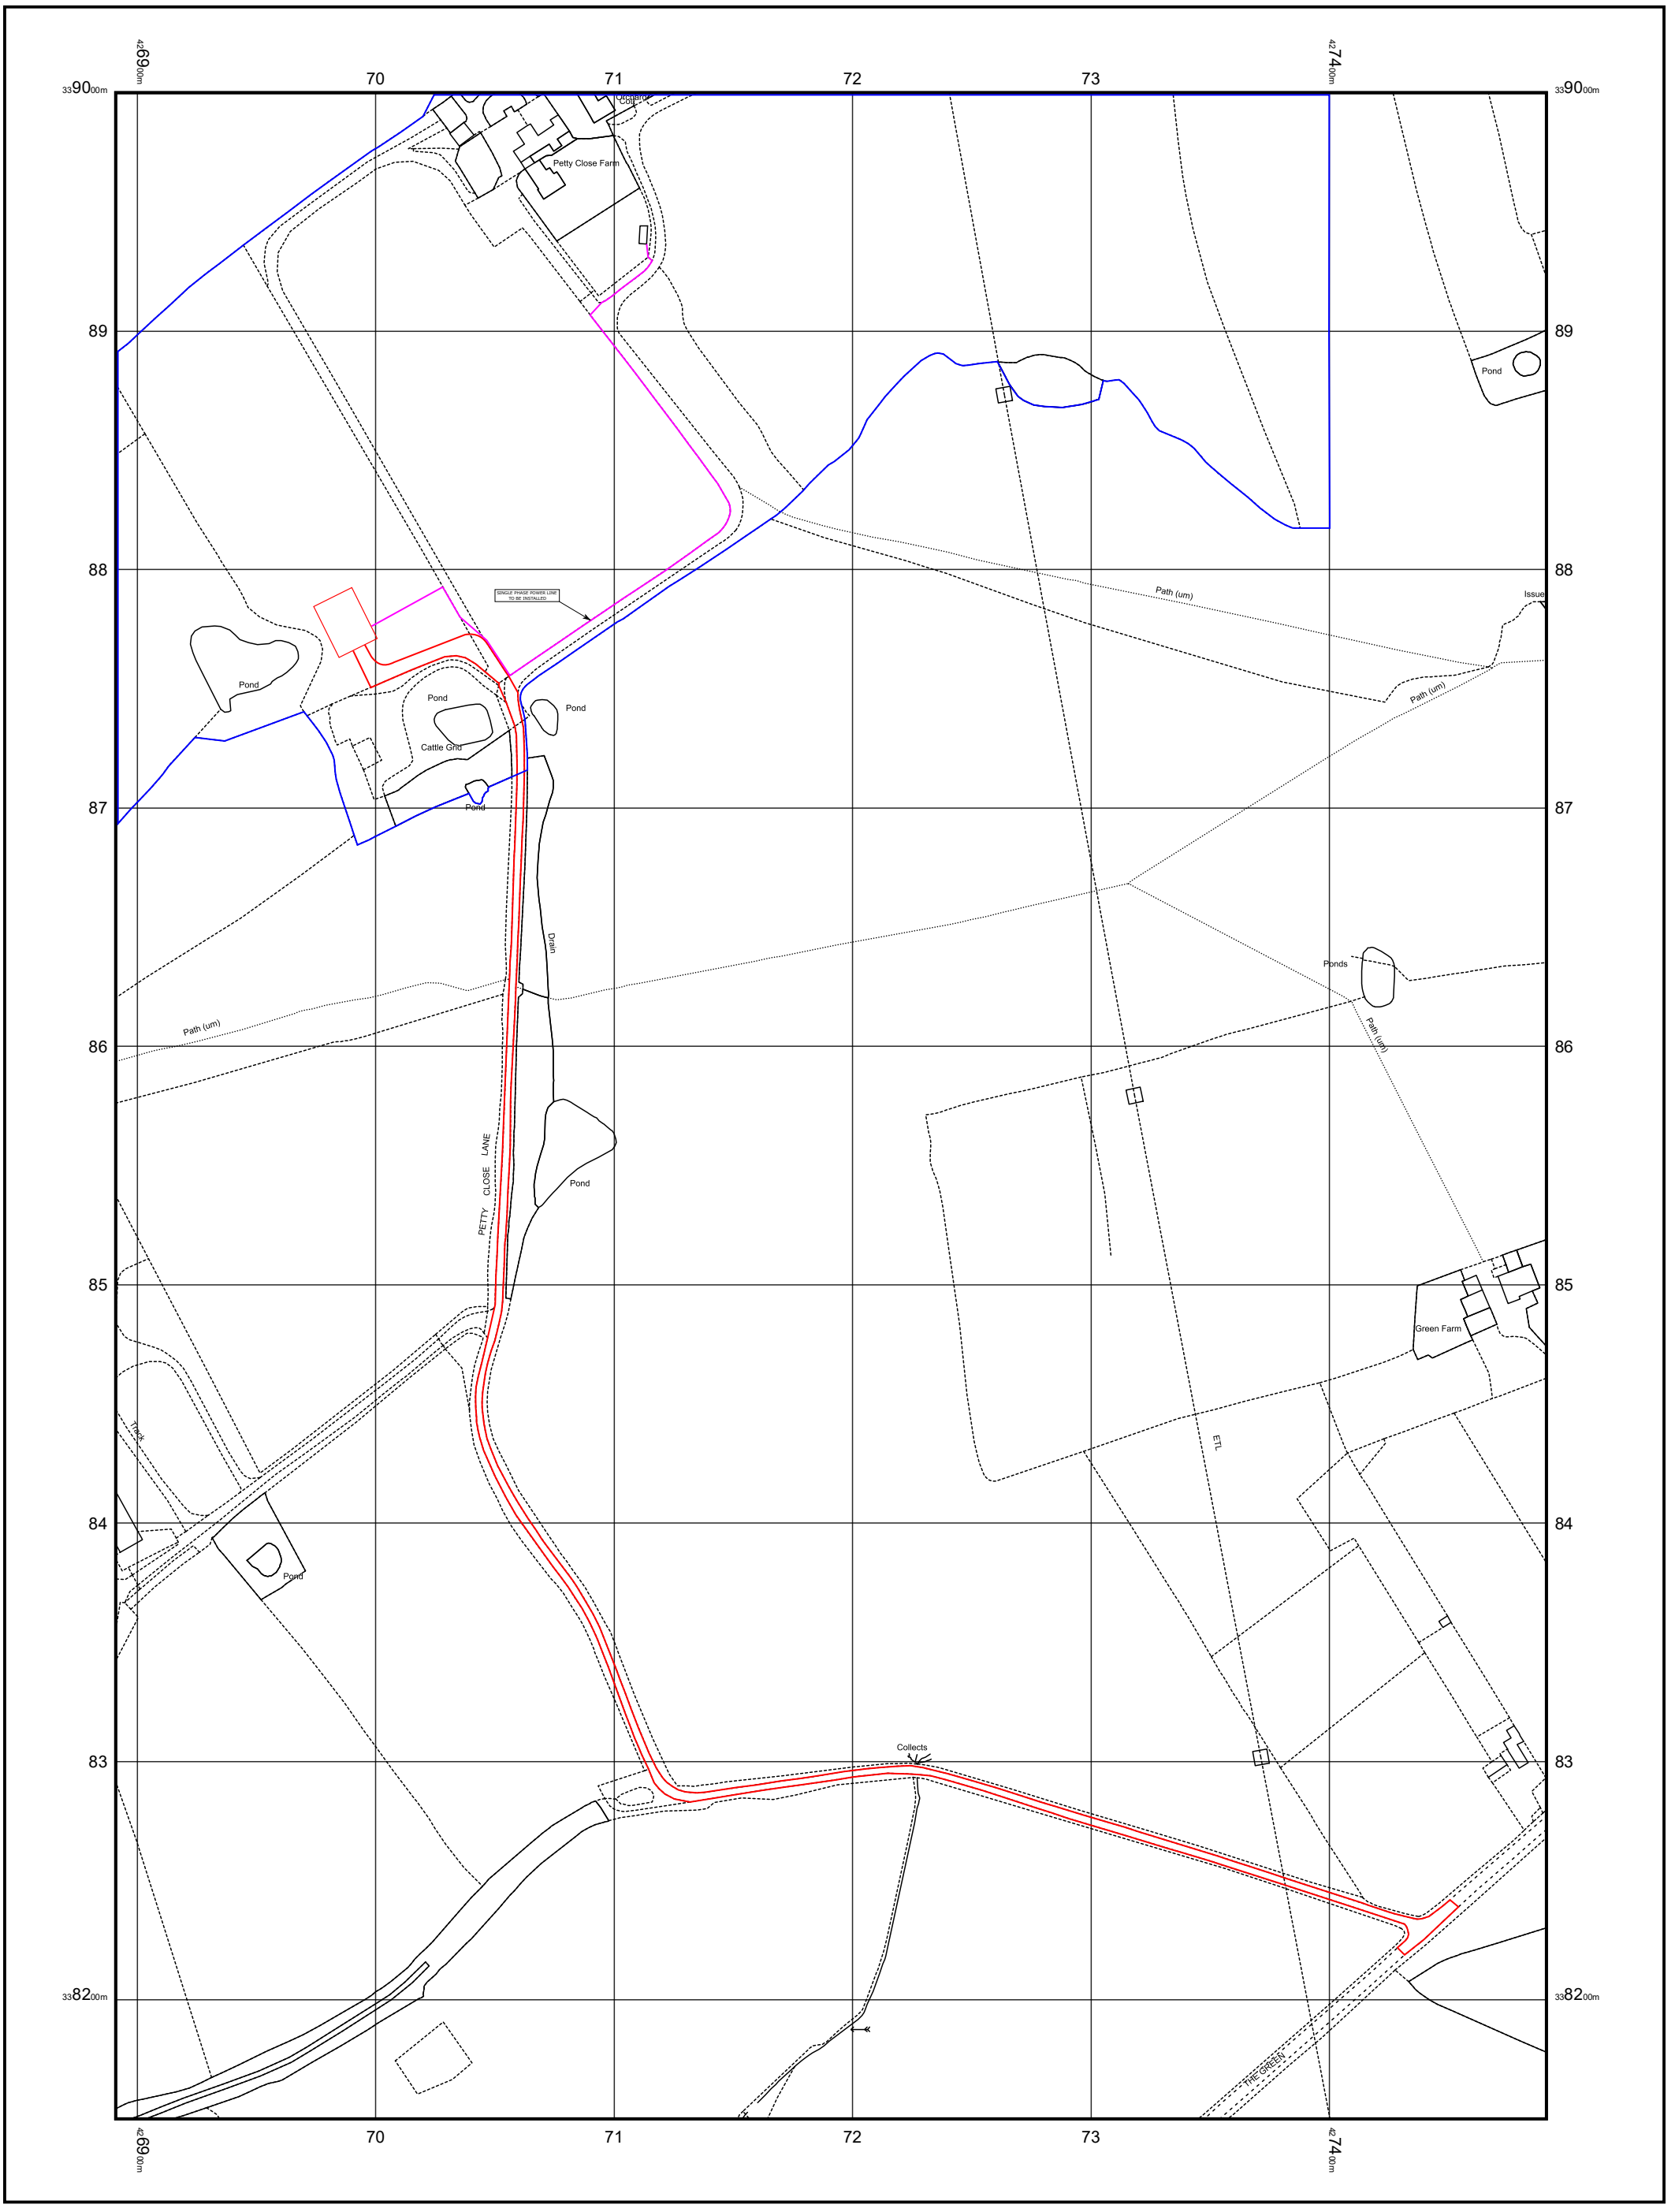

© Crown copyright and database rights 2022 Ordnance Survey 100048957.The representation of road, track or path is no evidence of a boundary or right of way. The representation of features as lines is no evidence of a property boundary.

UK MAP CENTRE .com

0m 1cm = 25m 125m

Scale 1:2500

Ordnance Survey Licensed Data