SITE STORAGE CONTAINER PROPOSAL

Storage is urgently required for grounds maintenance equipment, and is to be undertaken in the short-term by way of 20' x 8' storage containers.
It is intended to have a maximum of TWO containers on site, in the locations indicated on the "Main Key Plan".

(1) is adjacent the changing rooms/community room.

(2) is adjacent the bottom entrance gate, and is hidden by significant hedging and trees.

Considerations of local residents have been taken, with the storage containers to be green in colour, as example below, in order to blend into the park's background. It is also intended to 'screen' or 'clad' the container in timber, should this be required, to provide a more aesthetically pleasing view for residents.
Refer to examples below;




20ft x 8ft (6.06m x 2.44m x 2.6m) Container



Screen/Fence Panel



Cladding option for Container

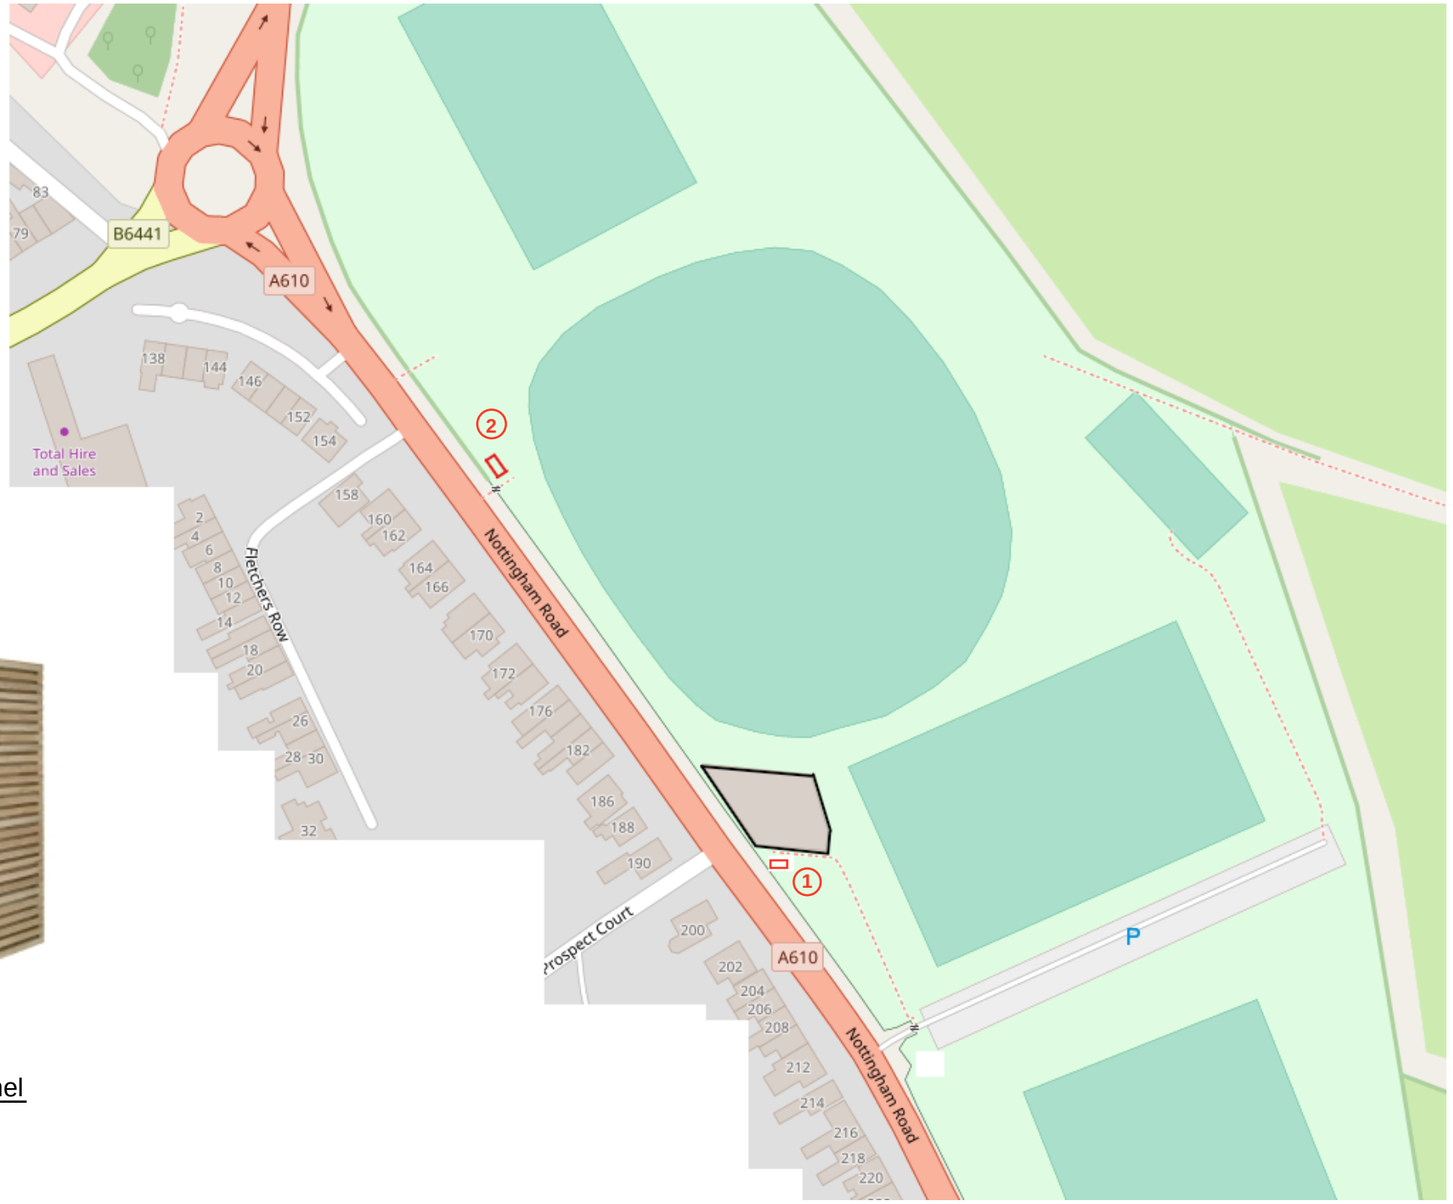

MAIN KEY PLAN

RIPLEY TOWN COUNCIL
6 Grosvenor Road
Ripley, Derbyshire

DRAWING TITLE	PROPOSED STORAGE CONTAINER @ GREENWICH PARK		
DRAWN BY: G.H.	DRAWN DATE: 01.05.2022	CHK'D BY: MSS	CHK DATE:
DRAWING No	GA.001		REVISION No.

Tekla Structures