0m 2m 4m 6m 8m 10m

Visual Scale 1:100 @ A1

Copyright ©

This drawing is Copyright. Anyone using this drawing in CAD format must have our written permission to do so, and must remove the HES Architects Copyright logo. Copyright retained in accordance with the Copyright, design and patents act 1988. It remains the property of HES Architects Ltd whose registered office is 8 Church Street, Swadlincote, Derbyshire, DE11 8LE.

CDM Regulations

In line with the Construction (Design and Management) Regulations 2015 we will act as Designer, unless otherwise appointed as Principal Designer through a written agreement. As designer we will seek to eliminate, reduce or control foreseeable risks that may arise during construction and through maintenance/use of the building once it is built. We also aim to provide necessary information to other members of the project team to help them fulfil their duties.


Notes:

1. All dimensions are in millimeters (mm) unless otherwise stated.

2. Contractors must check all dimensions on site, working from stated dimensions only, any discrepancies are to be reported to the Architect before work is undertaken.




Proposed Front Elevation
1:100

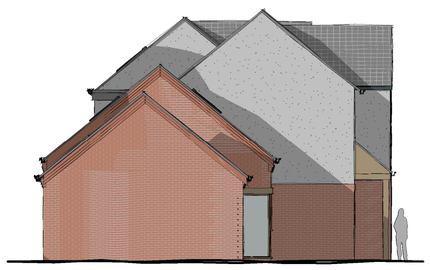

Proposed Side Elevation
1:100



Proposed Side Elevation
1:100

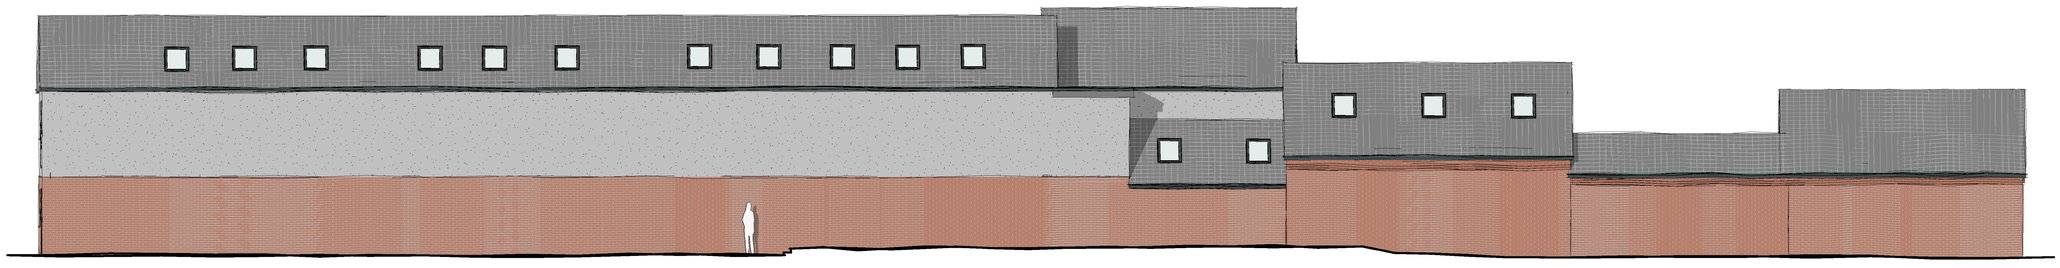

Proposed Rear Elevation
1:00

Subject to Planning Permission

Rev	Revision Description	Date	Issued by
P2	Amendments made as per clients comments.	05.05.22	SLC
P1	Amendments made as per clients comments.	26.04.22	SLC

HES ARCHITECTS

Wheathills Lodge

Brun Lane, Kirk Langley, Derby, DE6 4LU

Proposed Elevations

HES PROJECT REF	SCALE(S)	PAPER SIZE	DRAWN BY	CHECKED BY
1053	1 : 100	A1	SLC	SGE

PROJECT	ORIGINATOR	ZONE	LEVEL	TYPE	ROLE	NUMBER
WHL	HES	ZZ	ZZ	DR	A	**02002**

STATUS	SUITABILITY DESCRIPTION
D5	Issued For Planning

REVISION	REVISION STATUS
P2	Preliminary

E-Mail: info@he-studio.co.uk
Web: www.hesarchitects.co.uk
Address: 8, Church Street, Swadlincote, Derbyshire, DE11 8LE

This document is copyright of HES Architects. Do not scale from this drawing. Immediately report any discrepancies on this document to the Architect.