
PROPOSED LAYOUT

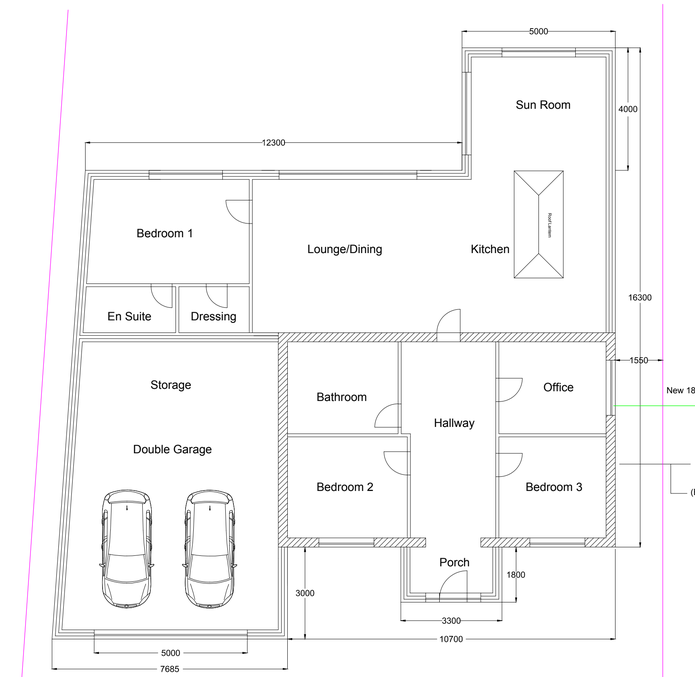


Plan

New 1800 mm wide window with obscure glazing


N.B.
Perimeter walls of existing bungalow shown hatched

(Existing external openings to be bricked up and made good)


Site Boundaries

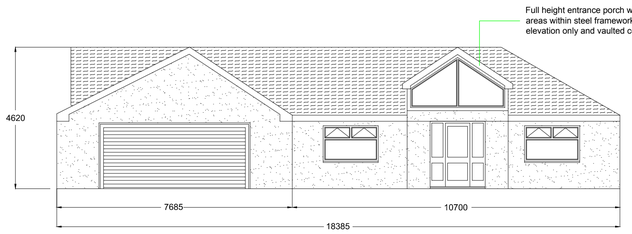


Front Elevation

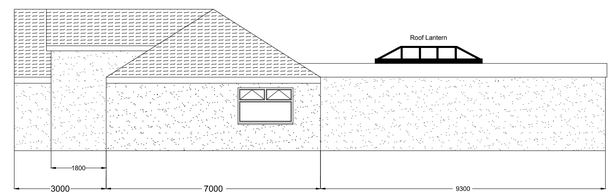

Elevation To No 94

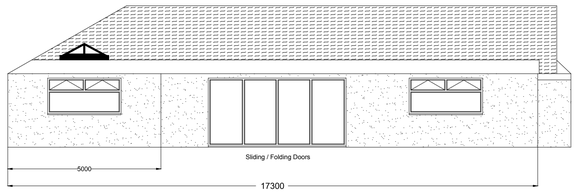

Rear Elevation

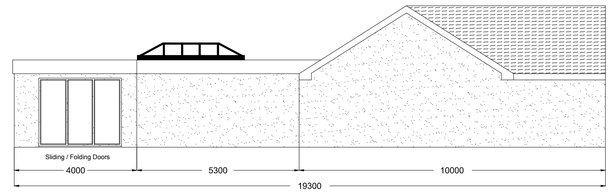


Elevation To No 98

Proposed rendered finish shown thus:



EXISTING LAYOUT

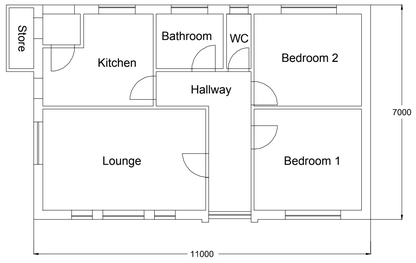

Ground Floor




Front Elevation



Elevation to No 98



Rear Elevation

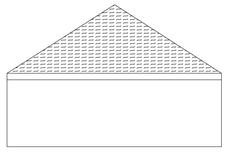

Elevation to No 94

NOTES

REVISIONS

No	Date	Description
1	04/11/2021	Fenestration to Double Garage front elevation revised
2	24/04/2021	Garage depth reduced from 6m to 3m and kitchen footprint increased
3	01/06/2022	Front porch added and new window to side elevation

Scale 1 :100 on A1 Template

Project Title

PROPOSED EXTENSIONS
96 HEAGE ROAD
RIPLEY DE5 3GH

Client

SPL PROPERTY & BUILDING SERVICES

Drawing Title

PLANNING APPLICATION

Drawing Number	Date	Revision
SPL 1	Jun 2022	Reference B