

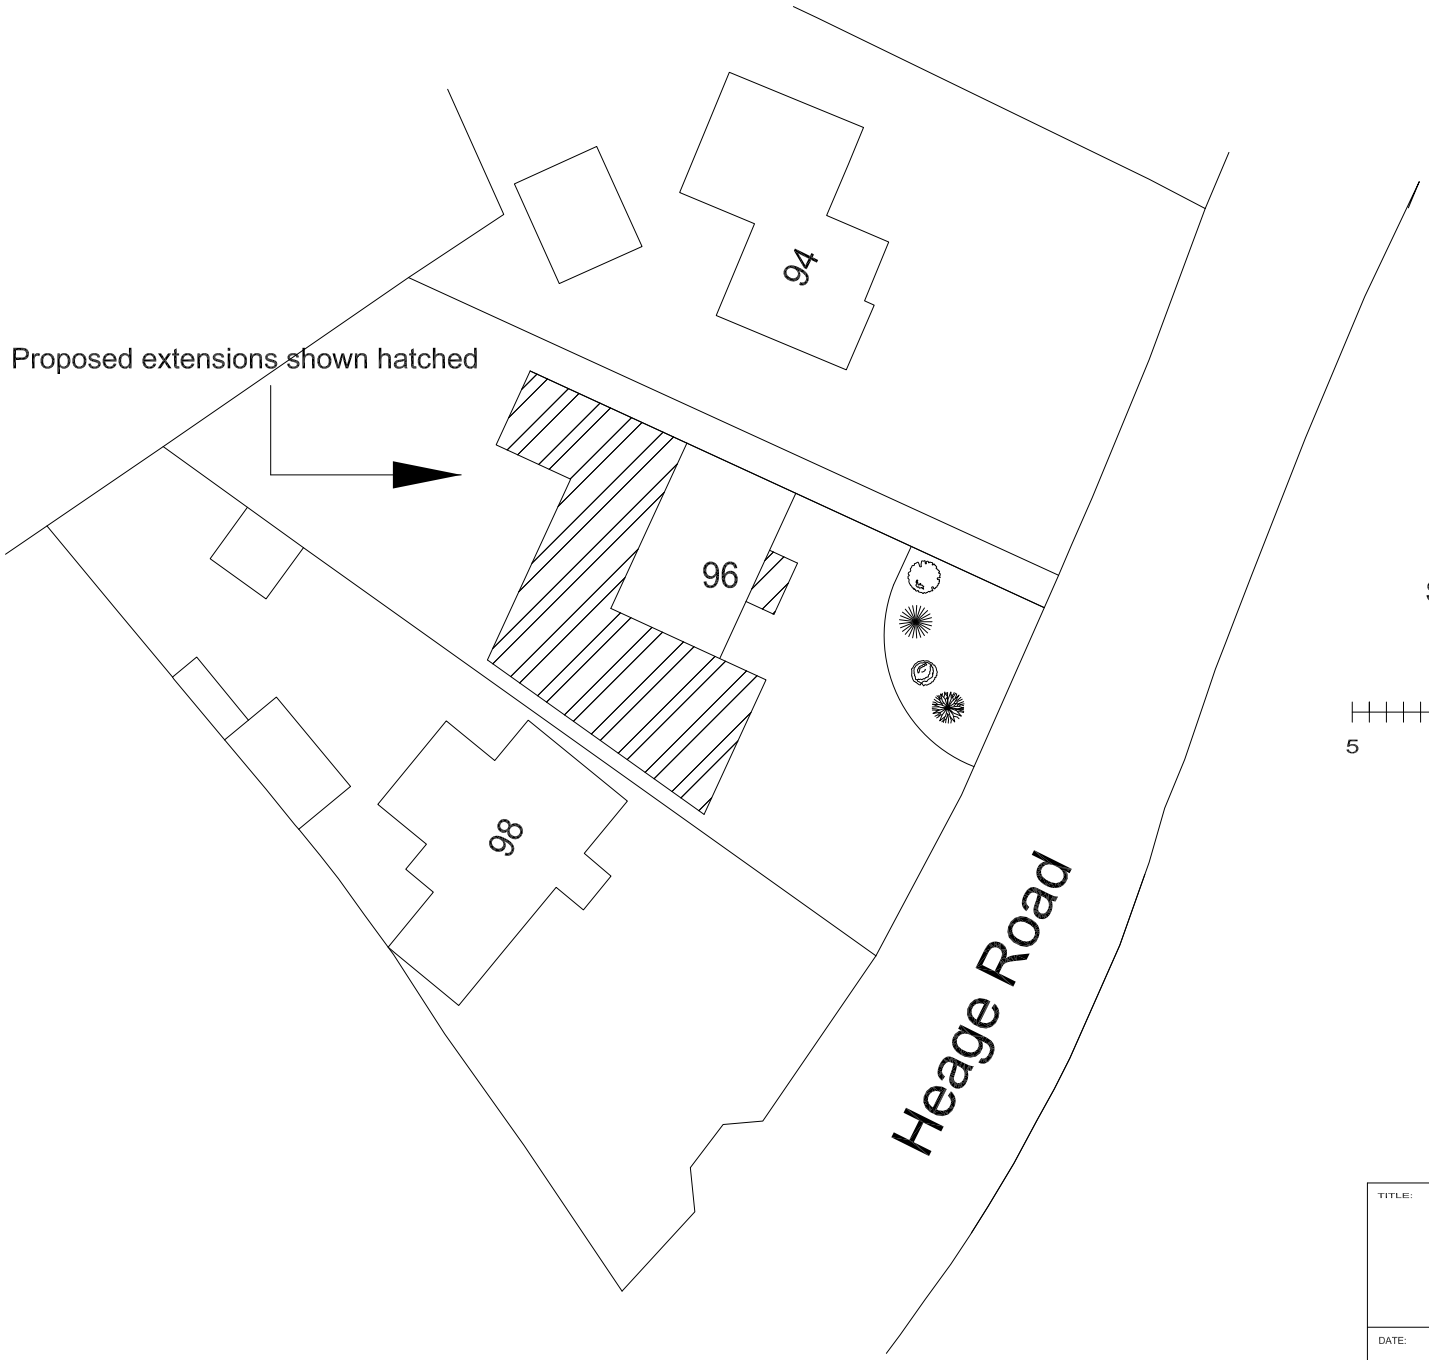


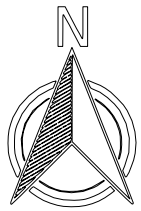

Scale 1:250 on A4 Template

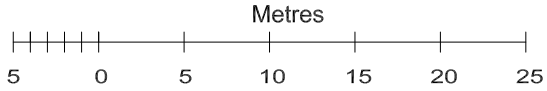

TITLE:

BLOCK PLAN
96, HEAGE ROAD, RIPLEY
DE5 3GH

DATE:	DRAWING NO.	REVISION.
JUN 2022	SPL 03	B

DO NOT SCALE DRAWING