
Red Cloud - Indicates the latest revision item or area of the drawing as noted. Further detail provided by red text if required.

Blue Cloud - Indicates an item or area of the drawing which is in abeyance.

Application site.

Adjacent land owned by applicant.

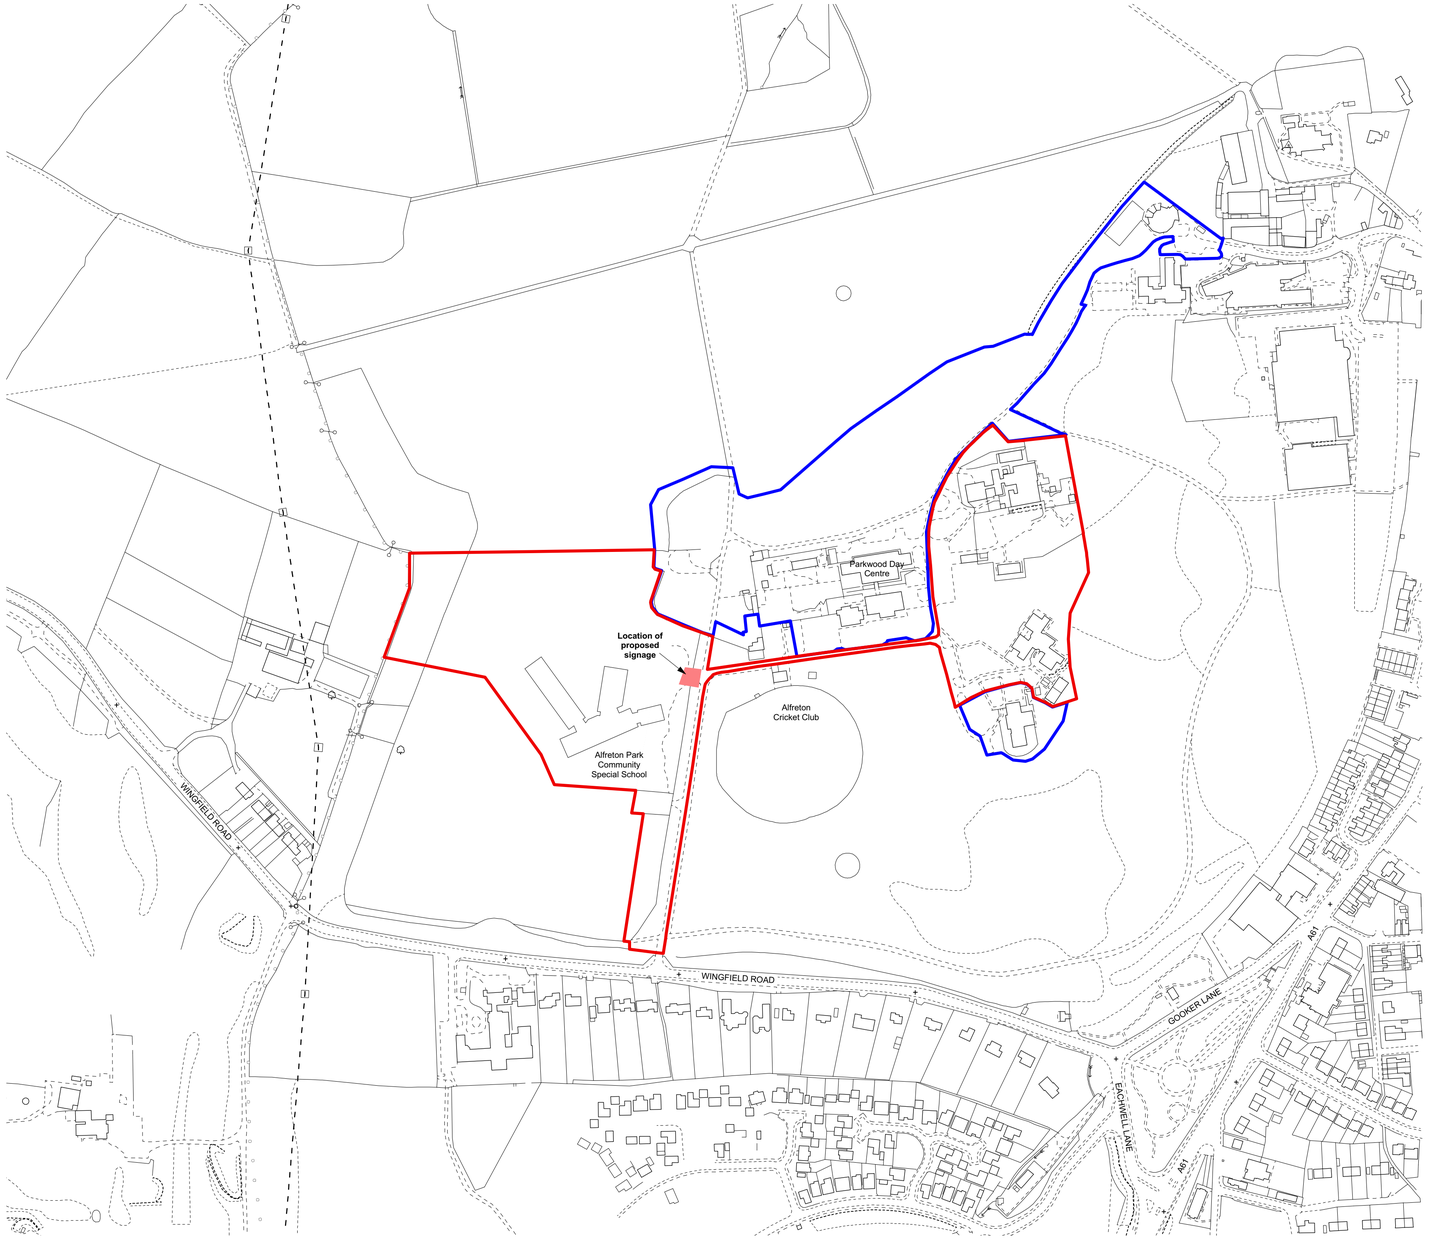

N

0 100 200

rev	date	description	by	ckd
P01	2022.06.01	First issue.	JWo	SCo

HENRY BROTHERS

PLANNING

project:
Alfreton Park Community School

drawing name:
Advertisement Consent - Site Location Plan

drawing ref: 3276-MAB-XX-00-DR-A-00012
status / revision: S2 / P01
int. job no: 3276
scale / format: 1:2500 @ A1

maber
architecture / interiors / landscape
Email • info@maber.co.uk
Tel • 0121 713 1603
maber.co.uk
issuing office
Birmingham

00012

Do not scale from this drawing • dimensions and levels to be checked on site by the contractor • all dimensions in millimetres unless otherwise noted • all levels in metres unless otherwise noted.

The title, copyright and confidential information in this document belongs to Maber Associates Limited. Copyright 2022. All rights reserved. You may not reproduce this document or disclose it to others without the consent of Maber Associates Limited.