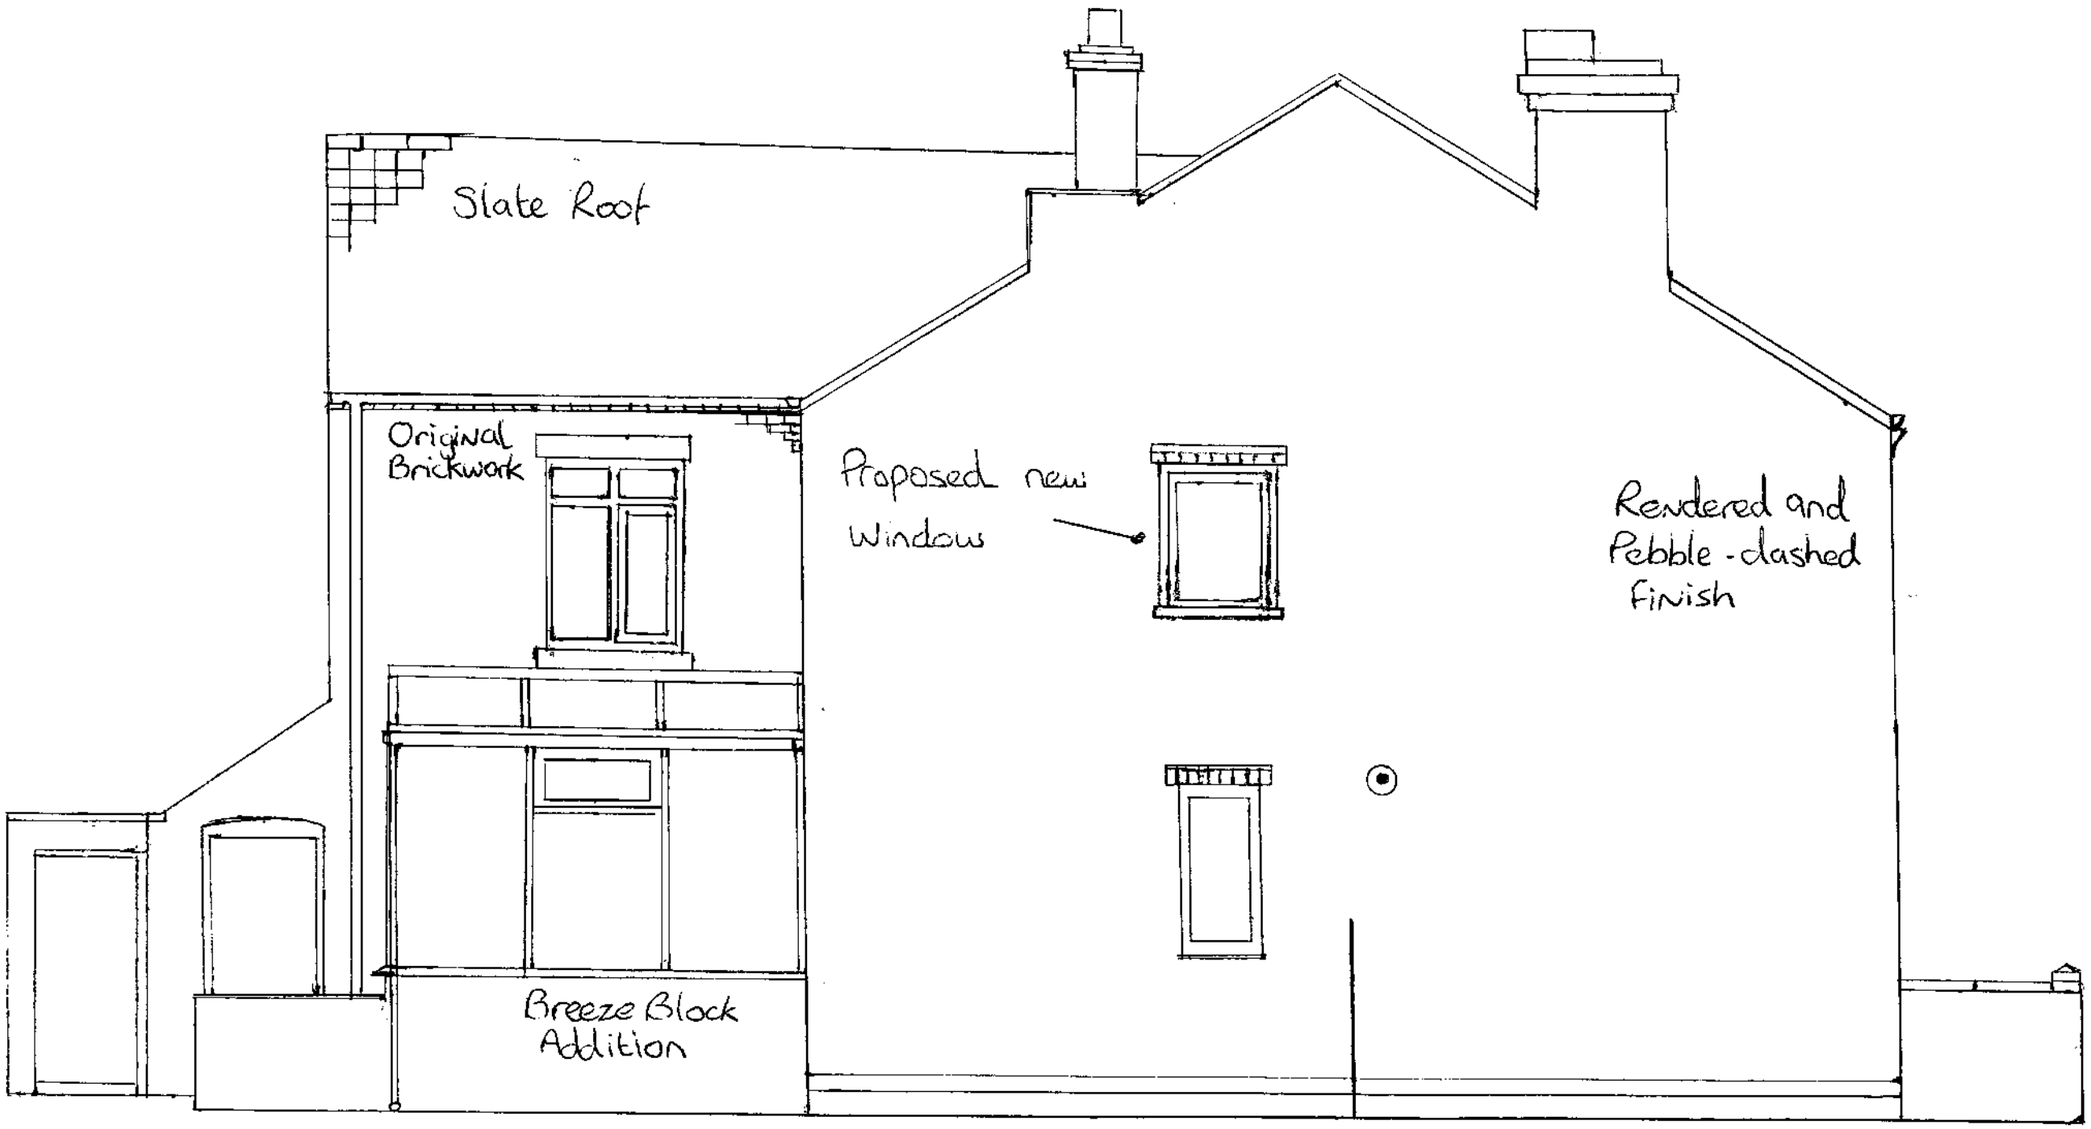

Proposed side (Northern) elevation AVA/2022/0426 Scale 1:50