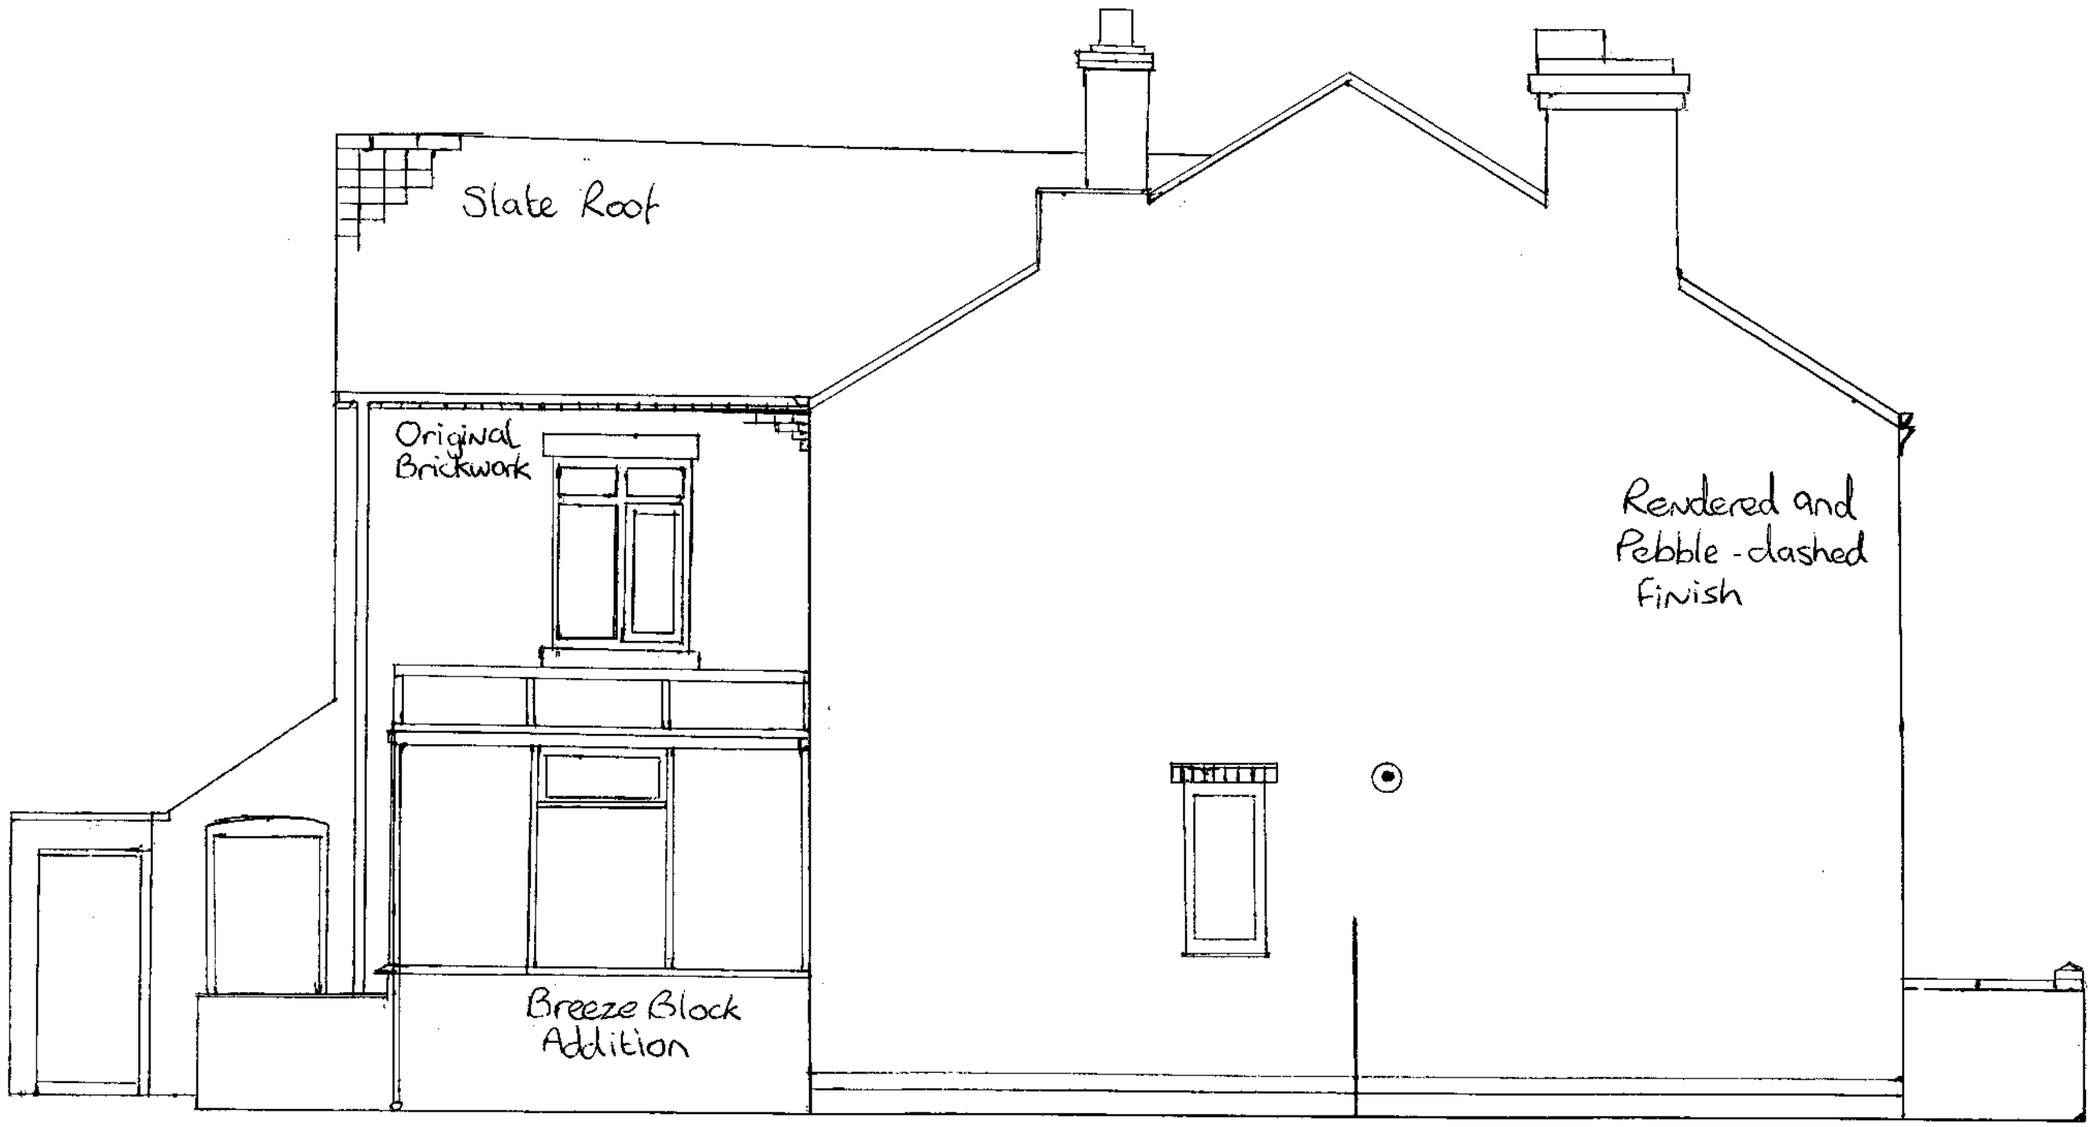

Existing side (Northern) elevation. AVA/2022/0426 Scale 1:50