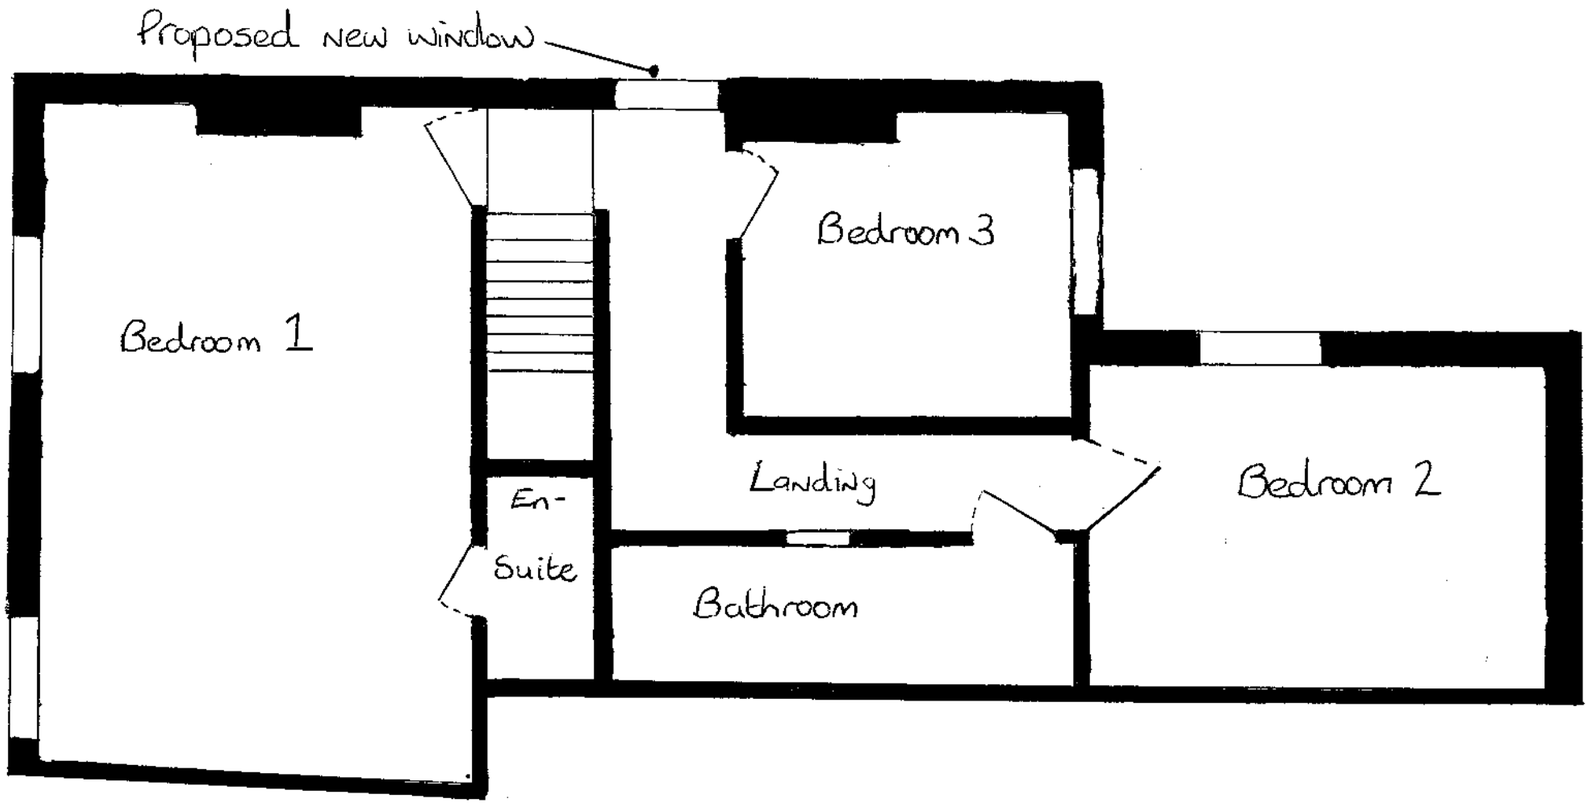


Proposed First Floor plan. AVA/2022/0426 Scale 1:50