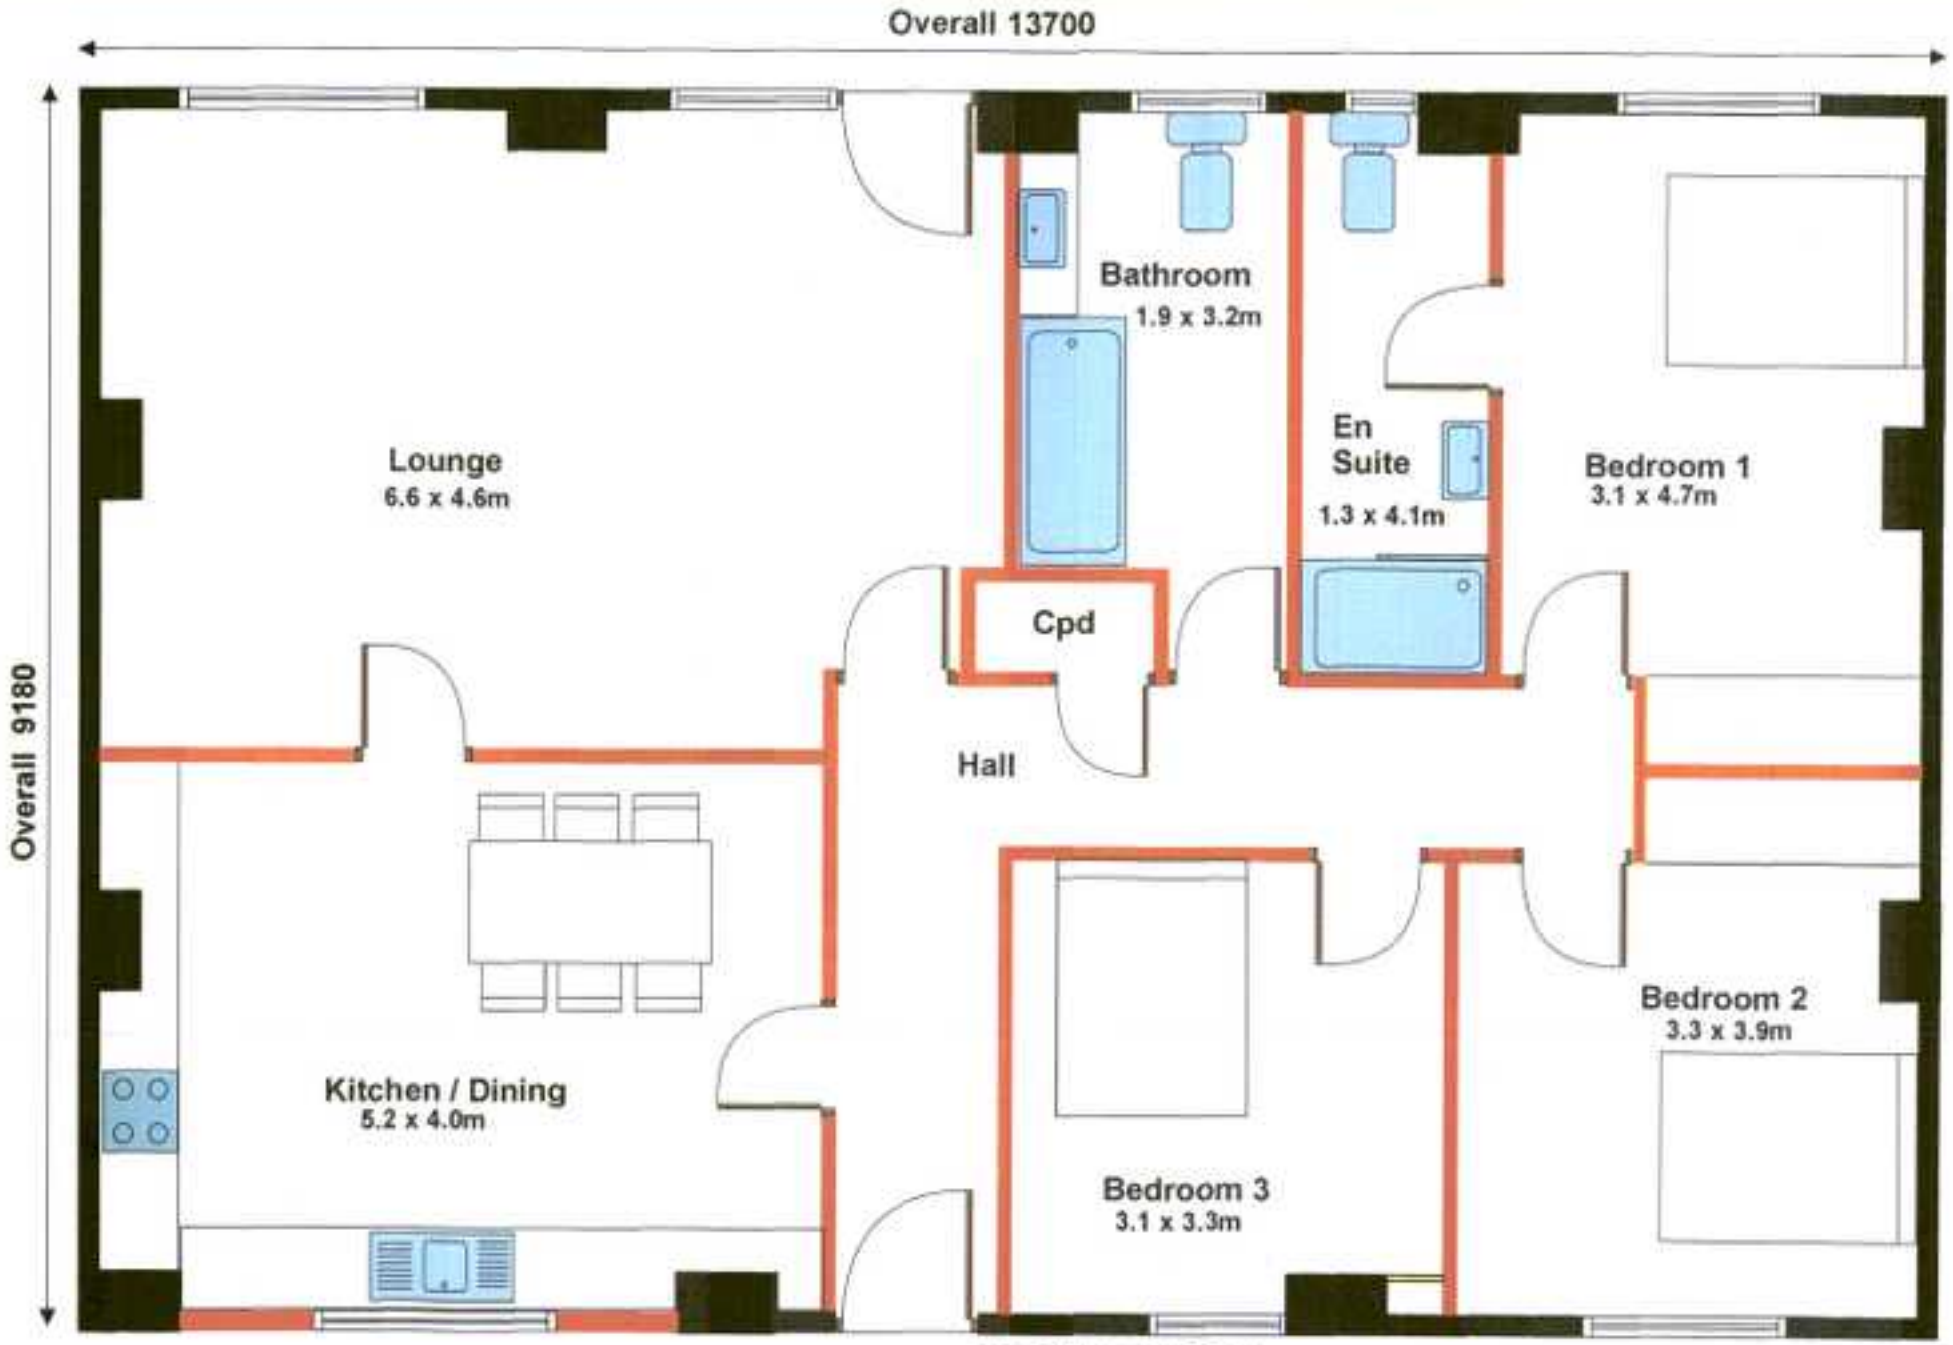

0 1 2 3 4 5 6

Conversion of Cow Shed to 3 Bed Holiday Let

The Bungalow Farm
Codnor Denby Lane
Ripley
Derbyshire
DE5 8PT

Total internal floor area 119sq.m

Proposed Layout
Drg No 220401 6th April 2022