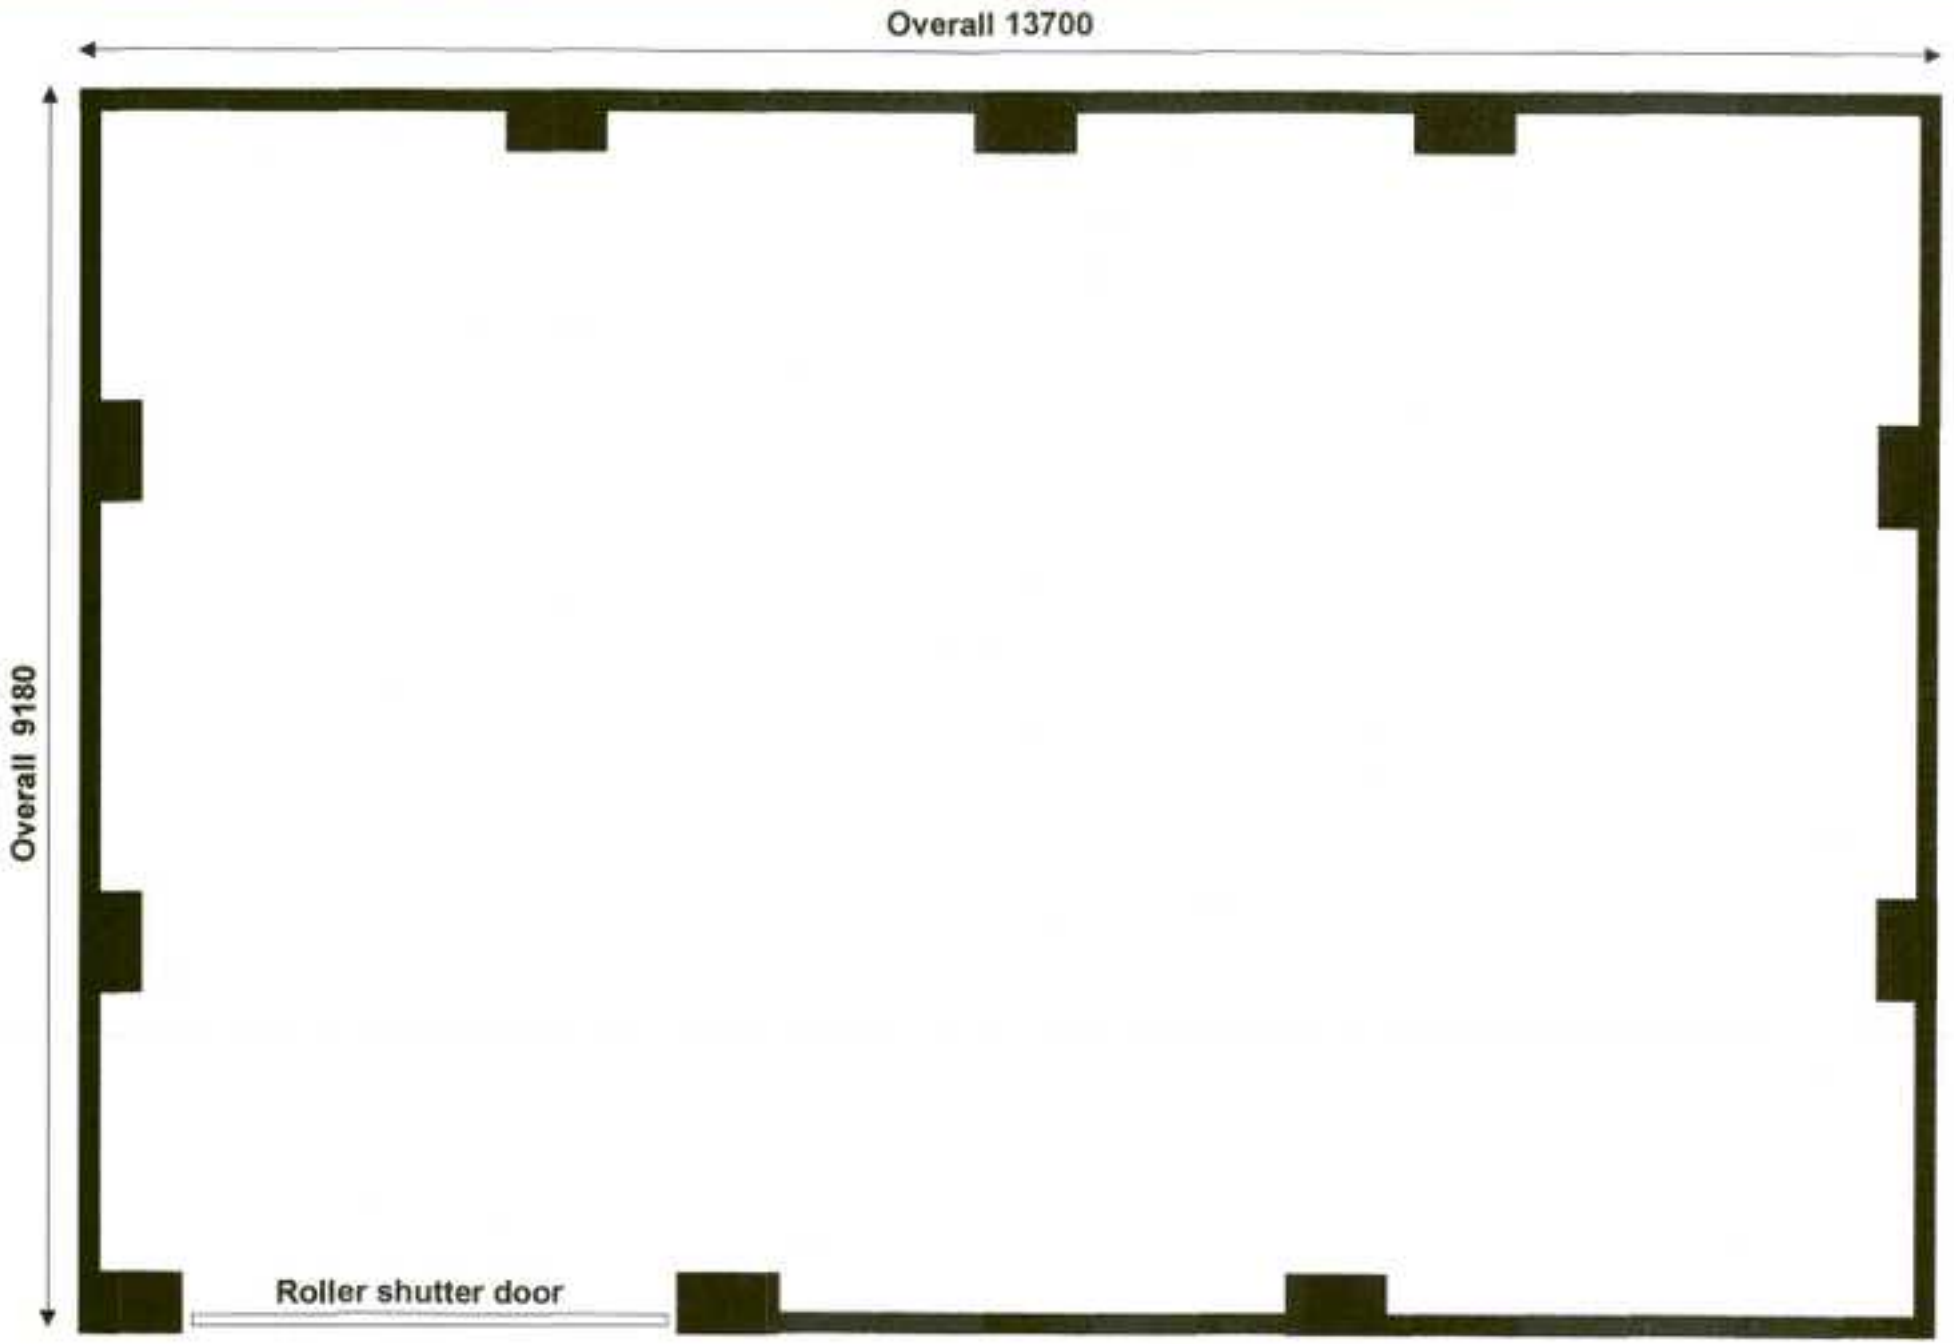

The Bungalow Farm
Conversion of Cow Shed to Holiday Let

Plan as Existing
Drg No 220404 6th April 2022