

composite front elevations

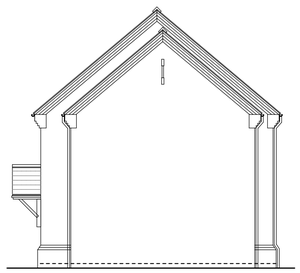

side elevation



front elevation

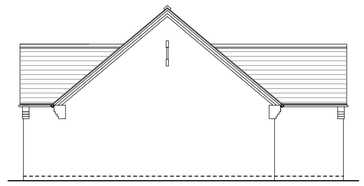

side elevation

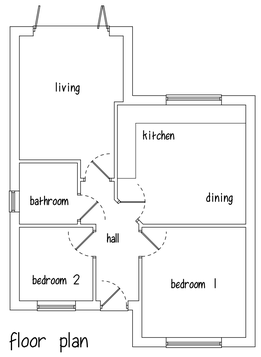

floor plan



rear elevation

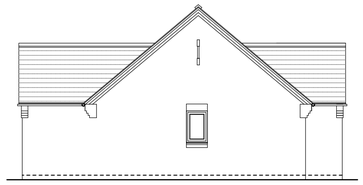

side elevation

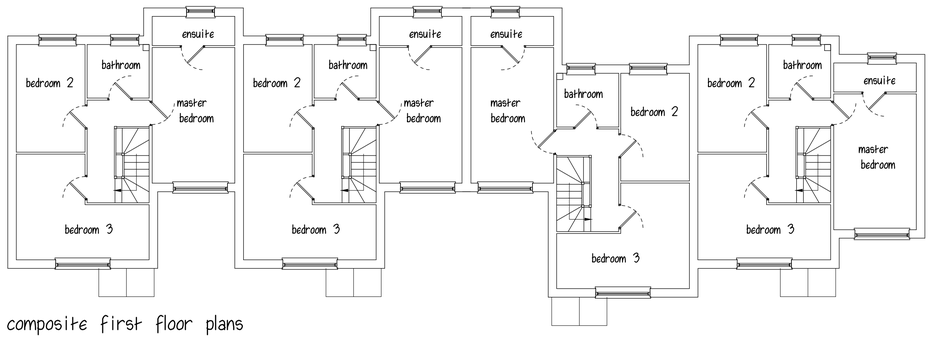

composite first floor plans

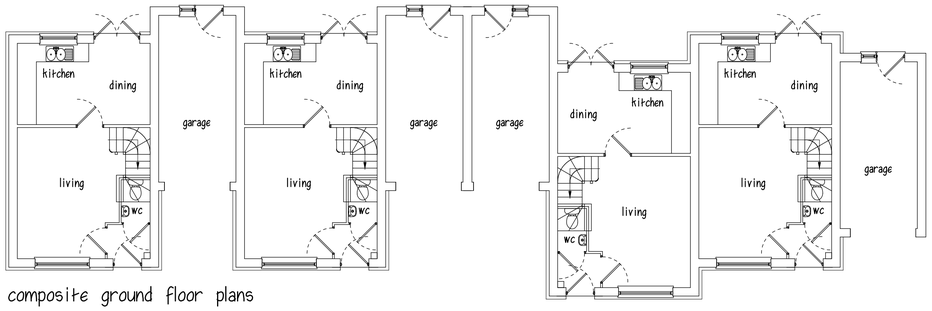

composite ground floor plans



composite rear elevations

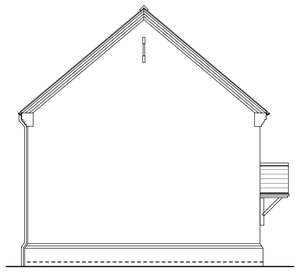

side elevation

A	Composite dwelling floor plans added, bungalow information added	06/06/22
	REVISIONS	DATE

CLIENT MISS. N. HICKTON

ADDRESS 409 SOMERCOTES HILL SOMERCOTES

PROJECT RESIDENTIAL DEVELOPMENT

DRAWING SCHEME DESIGN - HOUSE TYPES

SCALE 1:100 at A1

DATE APRIL 2022

DWG No. PA/22-006 SK 81 02 A

PILKINGTON ARCHITECTURE

29A STRETTEA LANE
HIGHAM
ALFRETON
DERBYSHIRE
DE55 6EJ

Tel : 01773 843333
jon@pilkington-architecture.co.uk

This drawing is copyright
Contractors must check all dimensions on site, working only from grid & figure dimensions.
Discrepancies must be reported to the designer before work is done.