
Do not scale this drawing. All discrepancies to be clarified with project Architect. If in doubt ask.

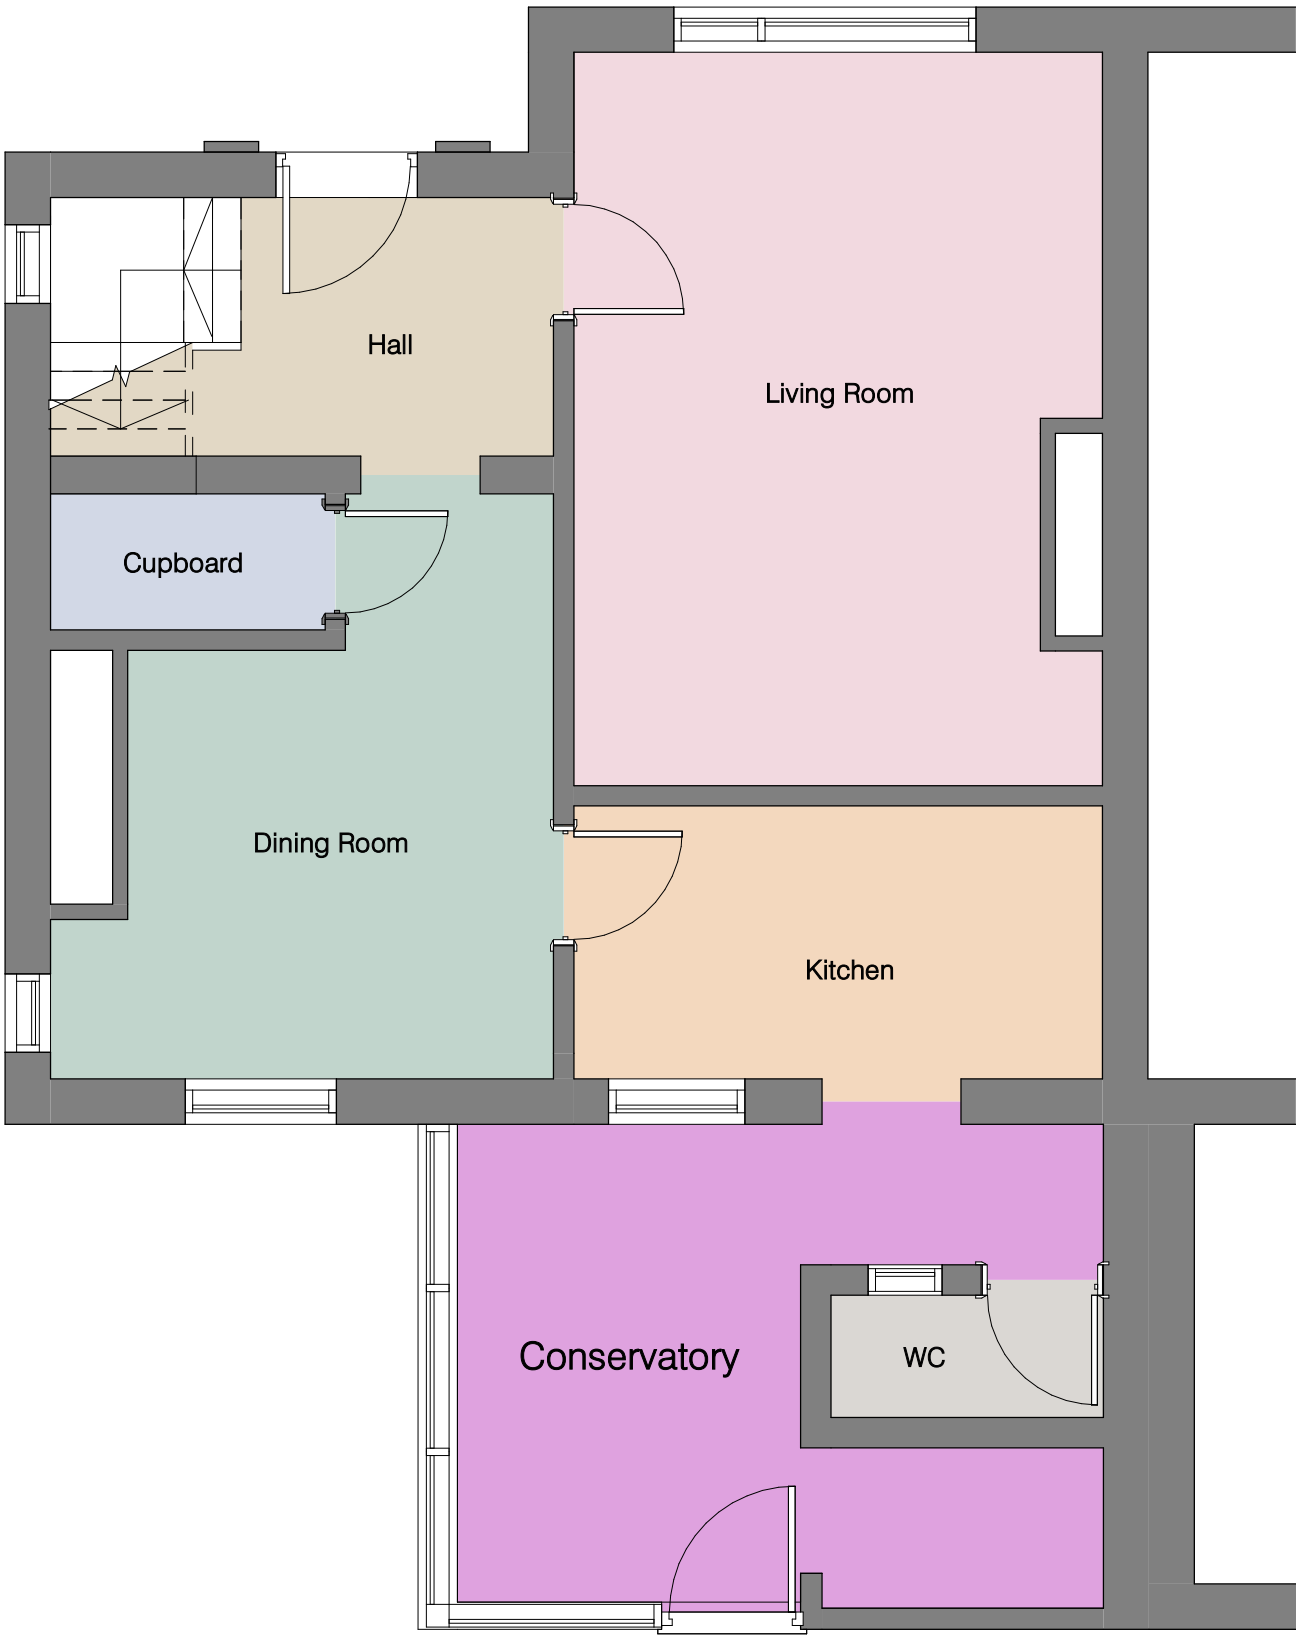

1

Existing Ground Floor Plan

Scale: 1 : 50

Rev	Date	Description	By	Chk'd
A	07.03.22	Building regulations application issue	HB	EB

hampton booth

Client

Mr Daniel Elliot

Project

Proposed Rear Extension
27 Kerry Drive
Smalley
Derbyshire
DE7 6ER

Drawing Title

Existing Ground Floor Plan

Scale	Sheet Size	Date
1 : 50	A3	07/02/22

Revision

A