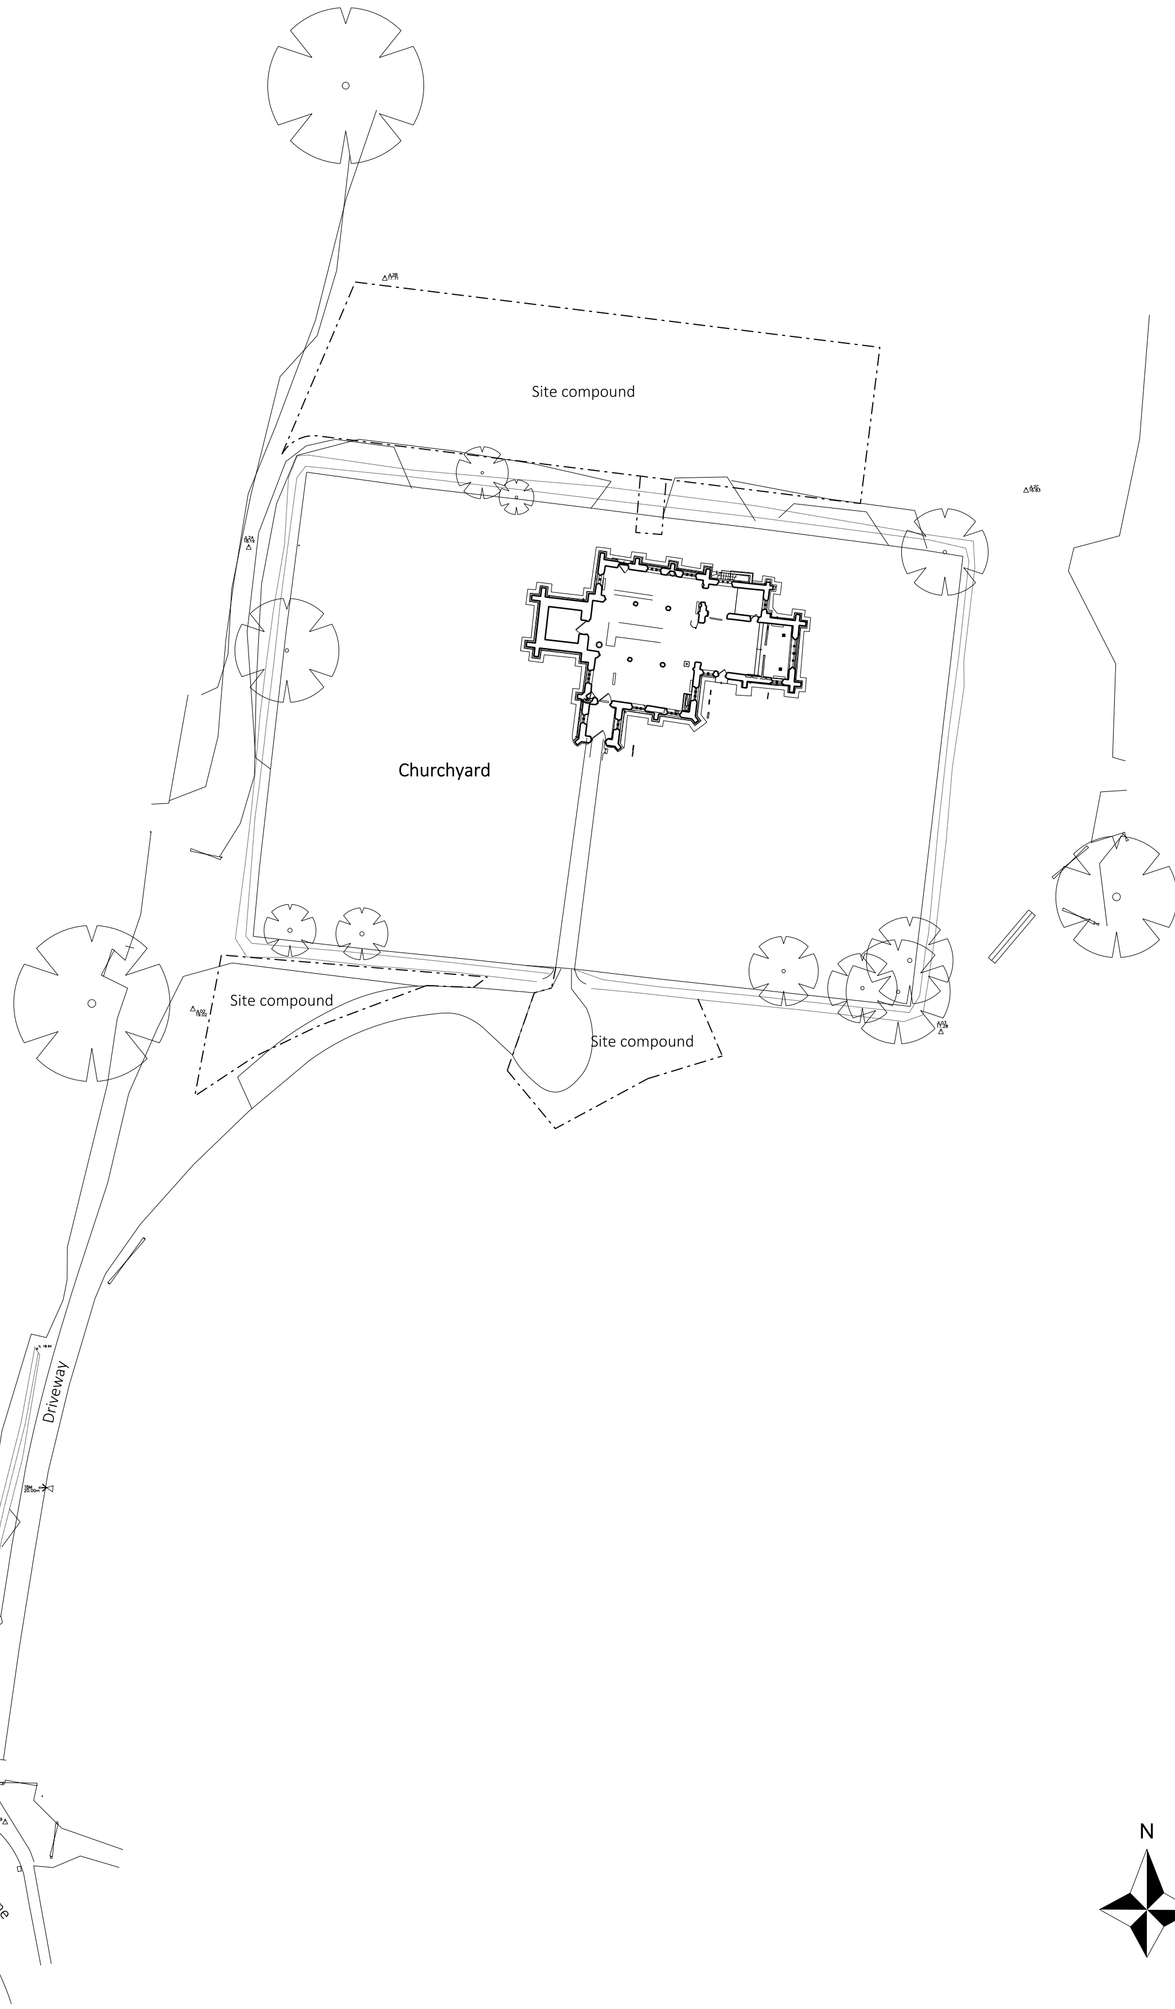


Note:
Do not scale from this drawing.
Dimensions are to be checked on site.
If in doubt please ask.

Rev	Date/Intls	Details
-	-	-
	-	

© The moral rights of the author are hereby asserted.
This drawing and design is the sole property of Buttress Ltd and must not be reproduced without permission.
Buttress Ltd is Registered in England and Wales: 5363573

Project Title	All Saints Church, Mackworth
Client	-
Location	Mackworth, Derbyshire
Drawing Title	Site plan
	-
	-
Date	July 2021
Checked	sw
Scale	1:500
Orig Paper Size	A2
Status	

Buttress

41 Bengal St
Manchester
M4 6AF

T 0161 236 3303
E contact@buttress.net
W www.buttress.net

Drawing ref	Job No	Drawing No	Revision
	9207.	**(01) 02**	**-**