

CONCAD


Micro Clinic

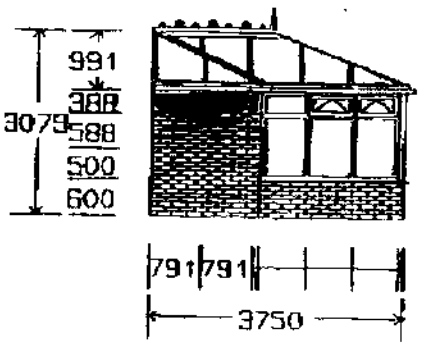


Left Elevation

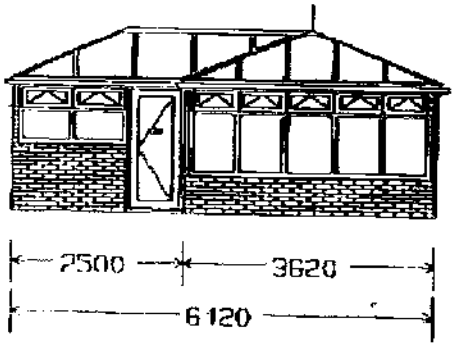


Front Elevation

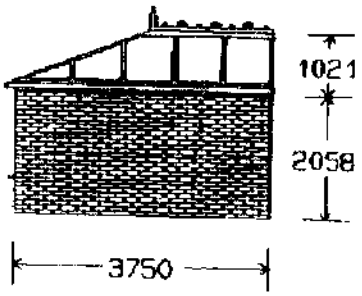


Right Elevation

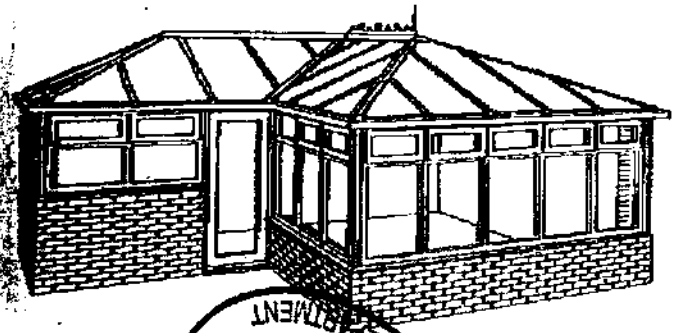

Perspective

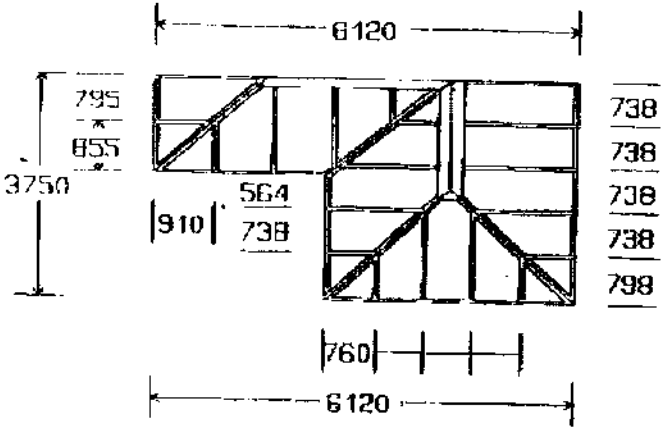

Roof View

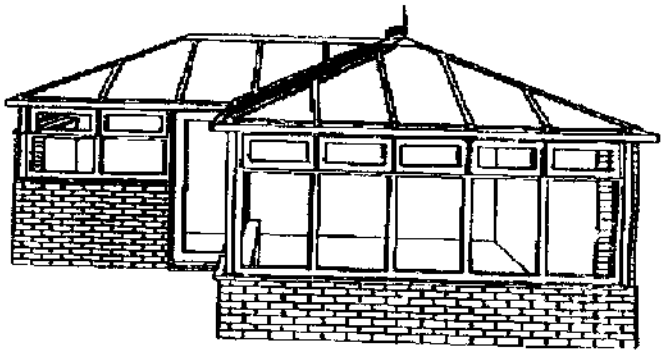

Perspective

AMBER VALLEY BOROUGH COUNCIL
RECEIVED
20 FEB 2004
BOROUGH SERVICES DEPARTMENT

PREPARED FOR :

PREPARED BY :

SCALE 1: 120

DATE 21 JAN 2004

DRAWING NO :