

DOC 2. - Window location plan view

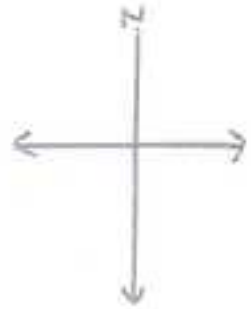

Amberley Farmhouse.

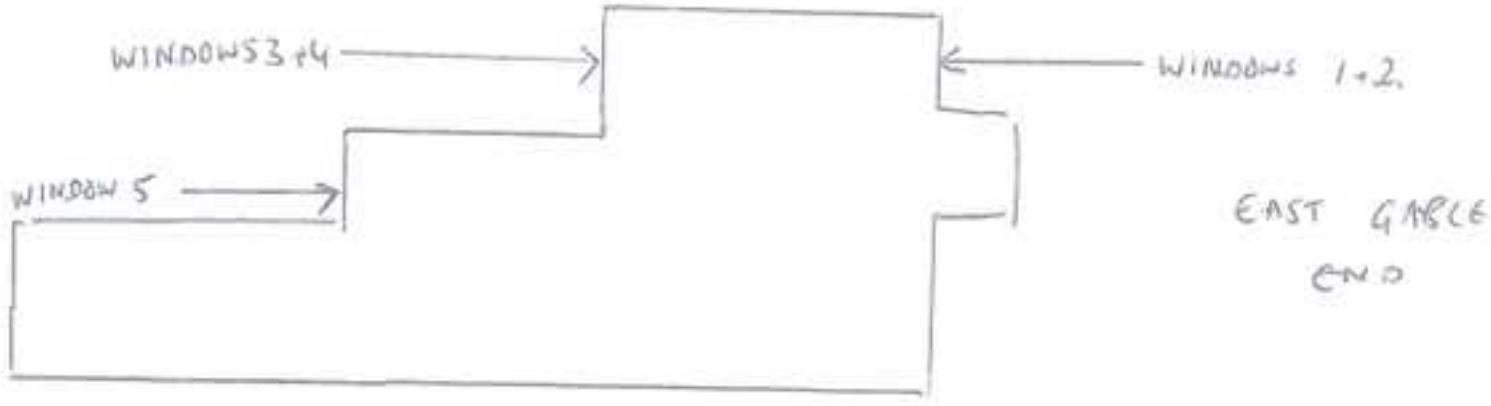

FRONT.