
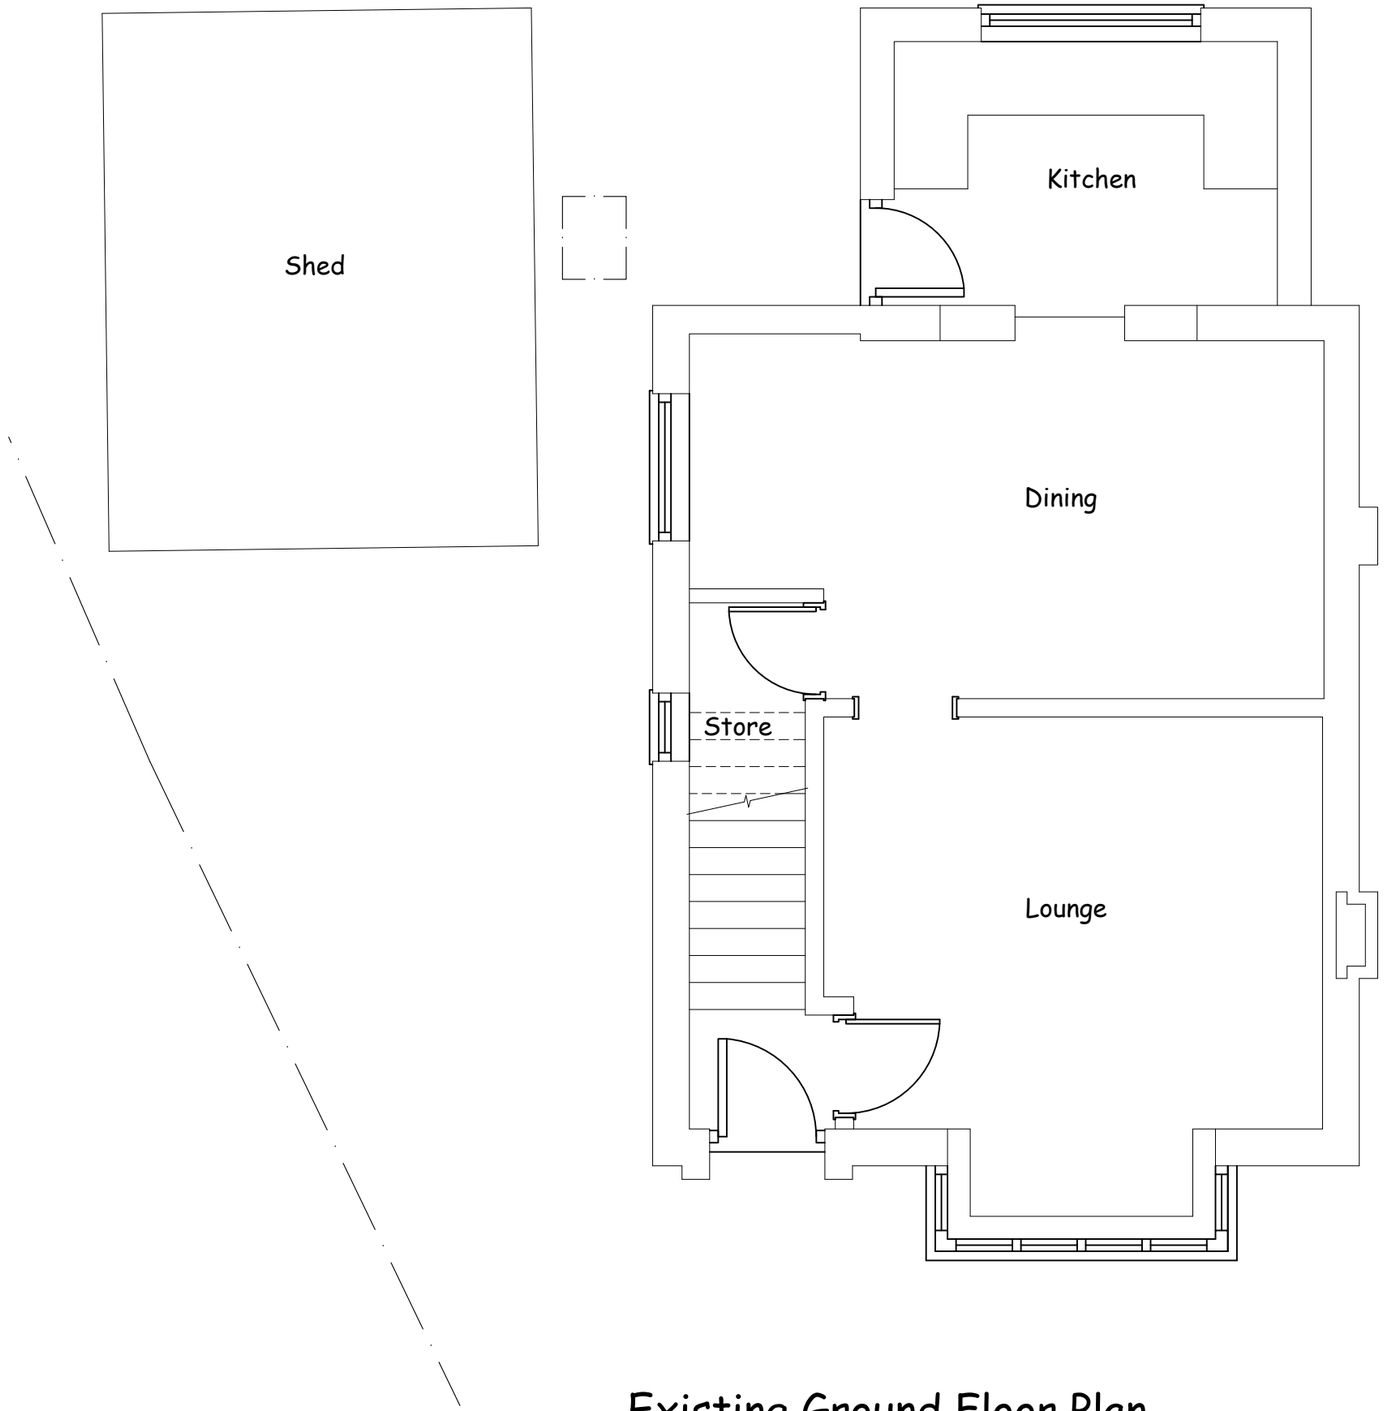


Existing Ground Floor Plan
Scale 1: 50

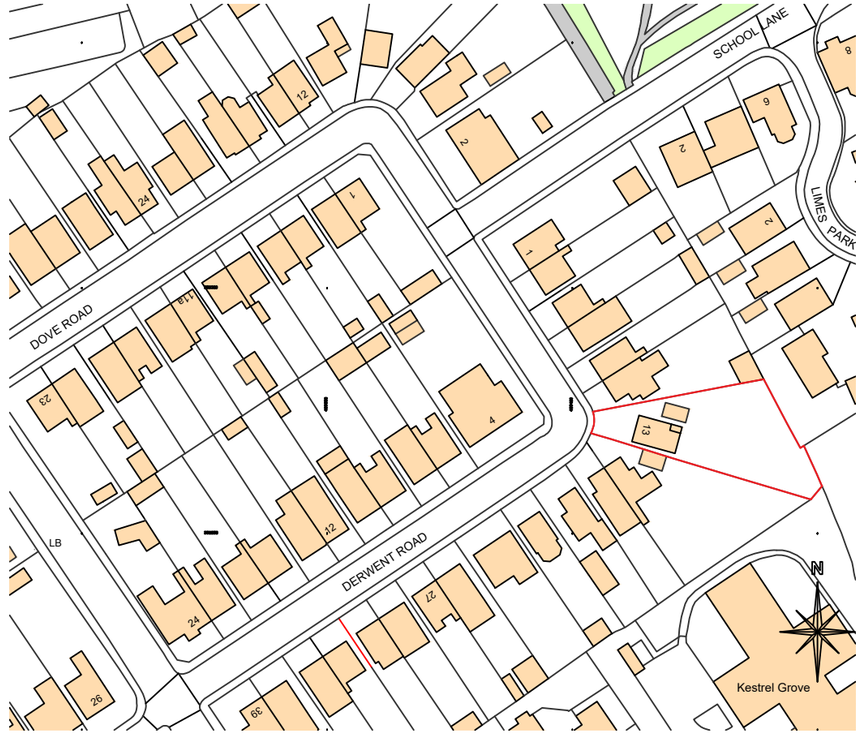

Ordnance Survey, (c) Crown Copyright 2022. All rights reserved. Licence number 100022432

Site Location Plan
Scale 1: 1250

PLANNING ISSUE

Rev	By	Date	Details
/	CS	/	/

PROPOSED
Two Storey Side & Rear Extension

LOCATION
13 Derwent Road
Ripley
Derbyshire
DE5 3GS

CLIENT
Mr Foulke

DRAWING TITLE
Existing Ground Floor Plan

DRAWN BY	DATE	DWG.NO	REV
CS	May 2022	ATCS1003/01	/

SCALES @ A3 1:50


DO NOT SCALE:
From this drawing all dimensions are in millimetres unless otherwise stated any discrepancies are to be reported to ATCS.

RELEVANT DRAWINGS:
This drawing is to be read in conjunction with all other relevant drawings and details

DRAWING COPYRIGHT:
This drawing and all other relevant drawings is the property of Architectural Services by Ciaran Spalding. and should not copied or altered in any way without prior consent

ATCS
Architectural technology
by Ciaran Spalding
tel: 07917035899
email: ciaranspalding@gmail.com

Autocad License number, 610-00037122 © 2022

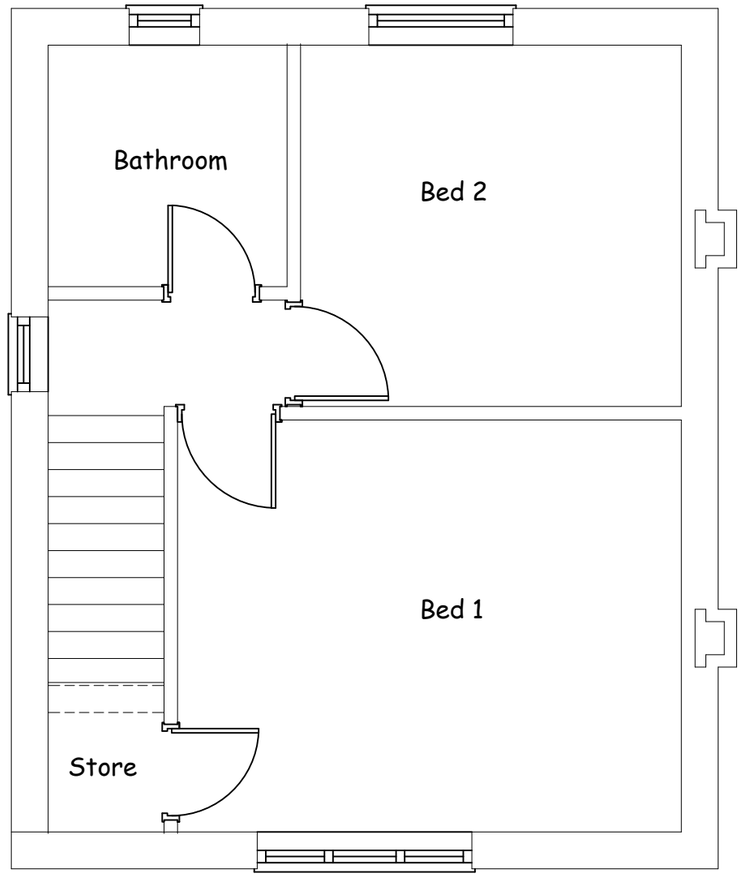

Existing First Floor Plan

Scale 1: 50

PLANNING ISSUE

Rev	By	Date	Details
/	CS	/	/

PROPOSED
Two Storey Side & Rear Extension

LOCATION
13 Derwent Road
Ripley
Derbyshire
DE5 3GS

CLIENT
Mr Foulke

DRAWING TITLE
Existing First Floor Plan

DRAWN BY	DATE	DWG.No	REV
CS	May 2022	ATCS1003/01	/

SCALES @ A3 1:50

ATCS
Architectural technology
by Ciaran Spalding
tel: 07917035899
email: ciaranspalding@gmail.com

DO NOT SCALE:
From this drawing all dimensions are in millimetres unless otherwise stated any discrepancies are to be reported to ATCS.


RELEVANT DRAWINGS:
This drawing is to be read in conjunction with all other relevant drawings and details

DRAWING COPYRIGHT:
This drawing and all other relevant drawings is the property of Architectural Services by Ciaran Spalding. and should not copied or altered in any way without prior consent

Autocad License number, 610-00037122 © 2022



Existing Front Elevation
Scale 1: 50

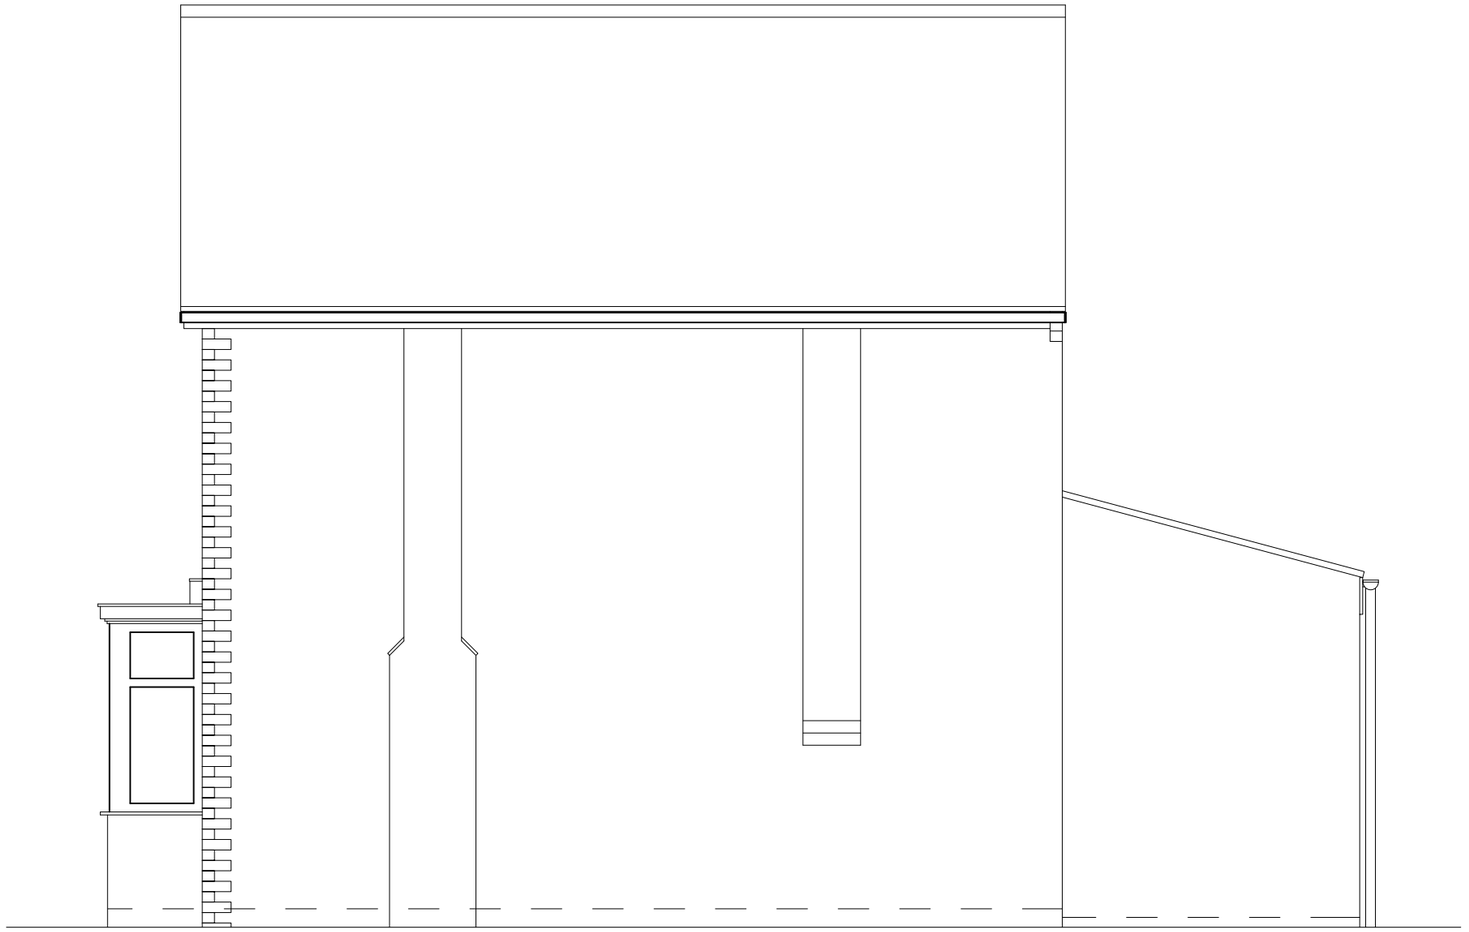

Existing Side Elevation
Scale 1: 50

PLANNING ISSUE

Rev	By	Date	Details
/	CS	/	/

PROPOSED
Two Storey Side and Rear Extension

LOCATION
13 Derwent Road
Ripley
Derbyshire
DE5 3GS

CLIENT
Mr Foulke

DRAWING TITLE
Existing Front & Side Elevation

DRAWN BY	DATE	DWG.NO	REV
CS	May 2022	ATCS1003/03	/

SCALES @ A3 1:50


DO NOT SCALE:
From this drawing all dimensions are in millimetres unless otherwise stated any discrepancies are to be reported to ATCS.

RELEVANT DRAWINGS:
This drawing is to be read in conjunction with all other relevant drawings and details


DRAWING COPYRIGHT:
This drawing and all other relevant drawings is the property of Architectural Services by Ciaran Spalding. and should not copied or altered in any way without prior consent

ATCS
Architectural technology
by Ciaran Spalding
tel: 07917035899
email: ciaranspalding@gmail.com

Autocad License number, 610-00037122 © 2022

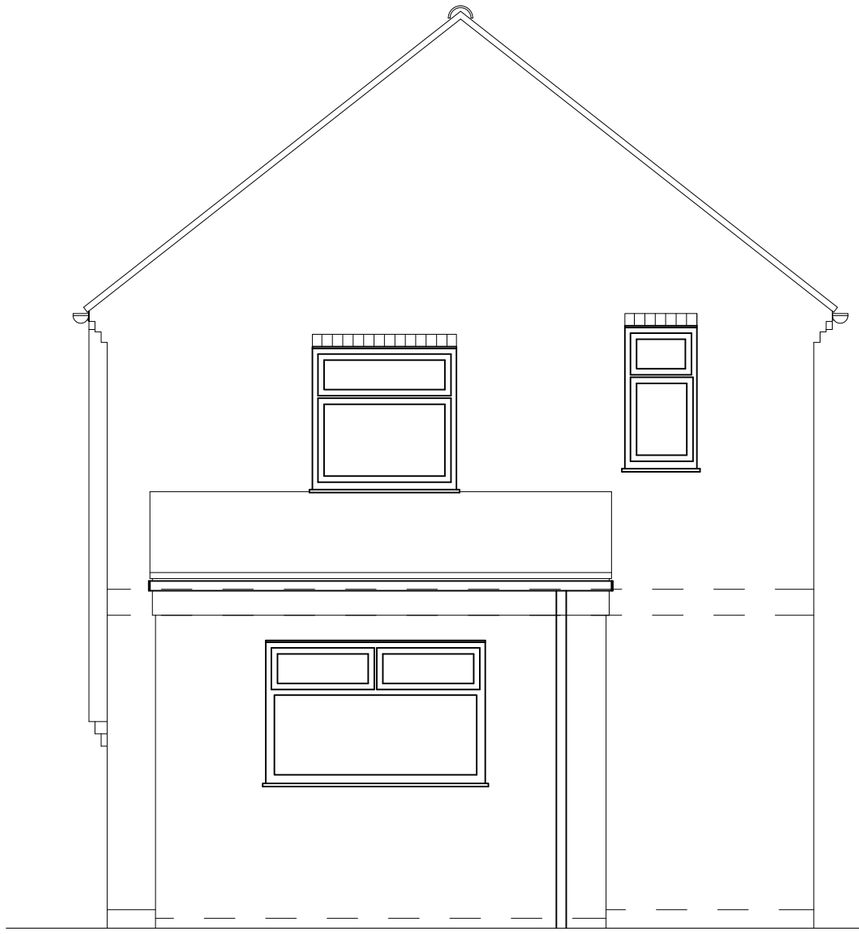

Existing Rear Elevation
Scale 1: 50

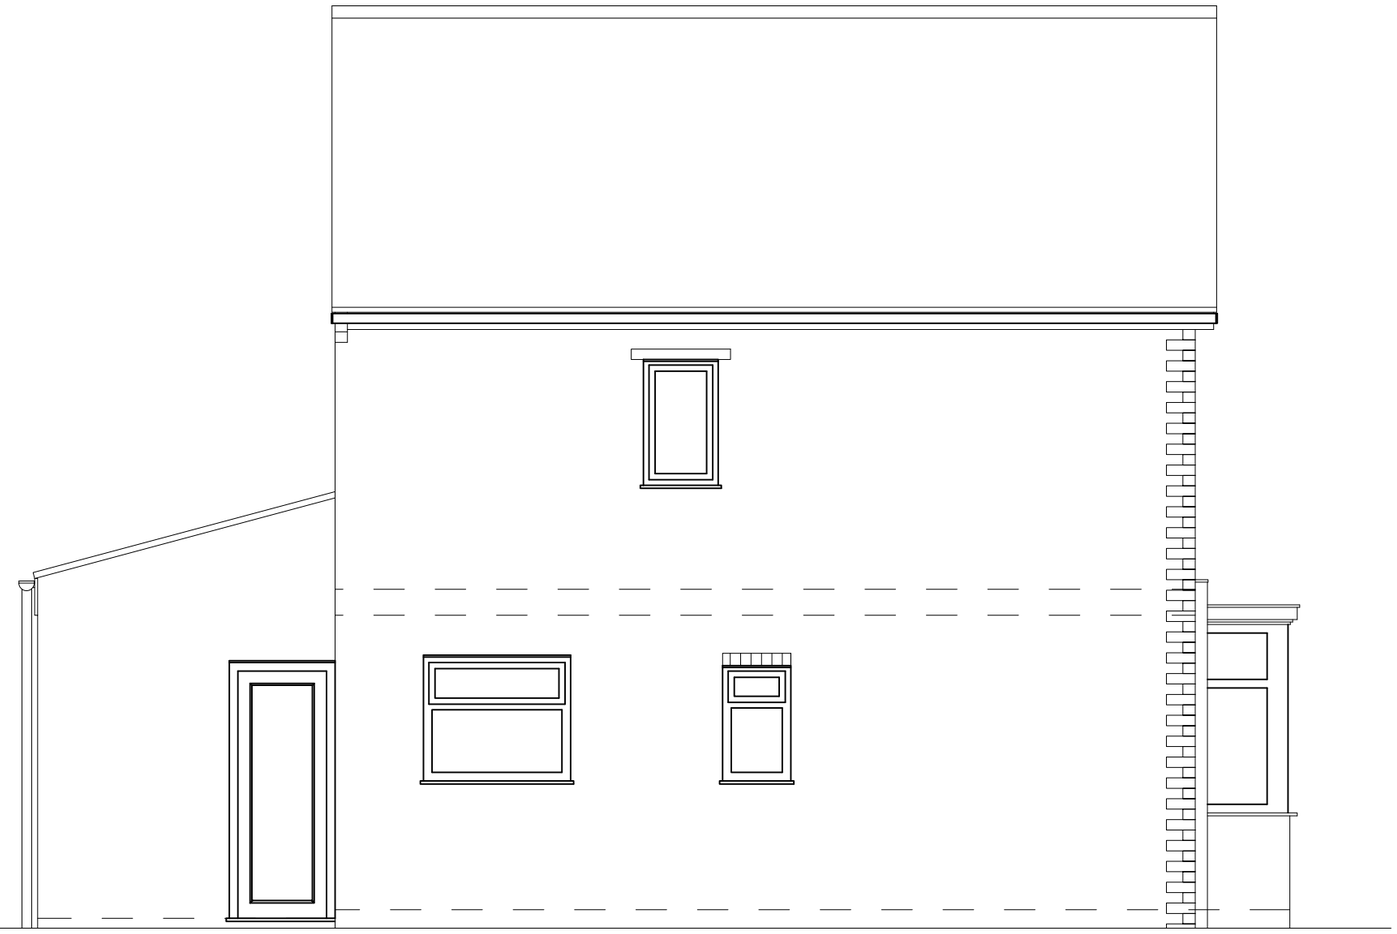

Existing Side Elevation
Scale 1: 50

PLANNING ISSUE

Rev	By	Date	Details
/	CS	/	/

PROPOSED
Two Storey Side & Rear Extension

LOCATION
13 Derwent Road
Ripley
Derbyshire
DE5 3GS

CLIENT
Mr Foulke

DRAWING TITLE
Existing Rear & Side Elevations

DRAWN BY	DATE	DWG.NO	REV
CS	May 2022	ATCS1003/04	/

SCALES @ A3 1:50

ATCS
Architectural technology
by Ciaran Spalding


tel: 07917035899
email: ciaranspalding@gmail.com

DO NOT SCALE:
From this drawing all dimensions are in millimetres unless otherwise stated any discrepancies are to be reported to ATCS.

RELEVANT DRAWINGS:
This drawing is to be read in conjunction with all other relevant drawings and details

DRAWING COPYRIGHT:
This drawing and all other relevant drawings is the property of Architectural Services by Ciaran Spalding. and should not copied or altered in any way without prior consent

Autocad License number, 610-00037122 © 2022

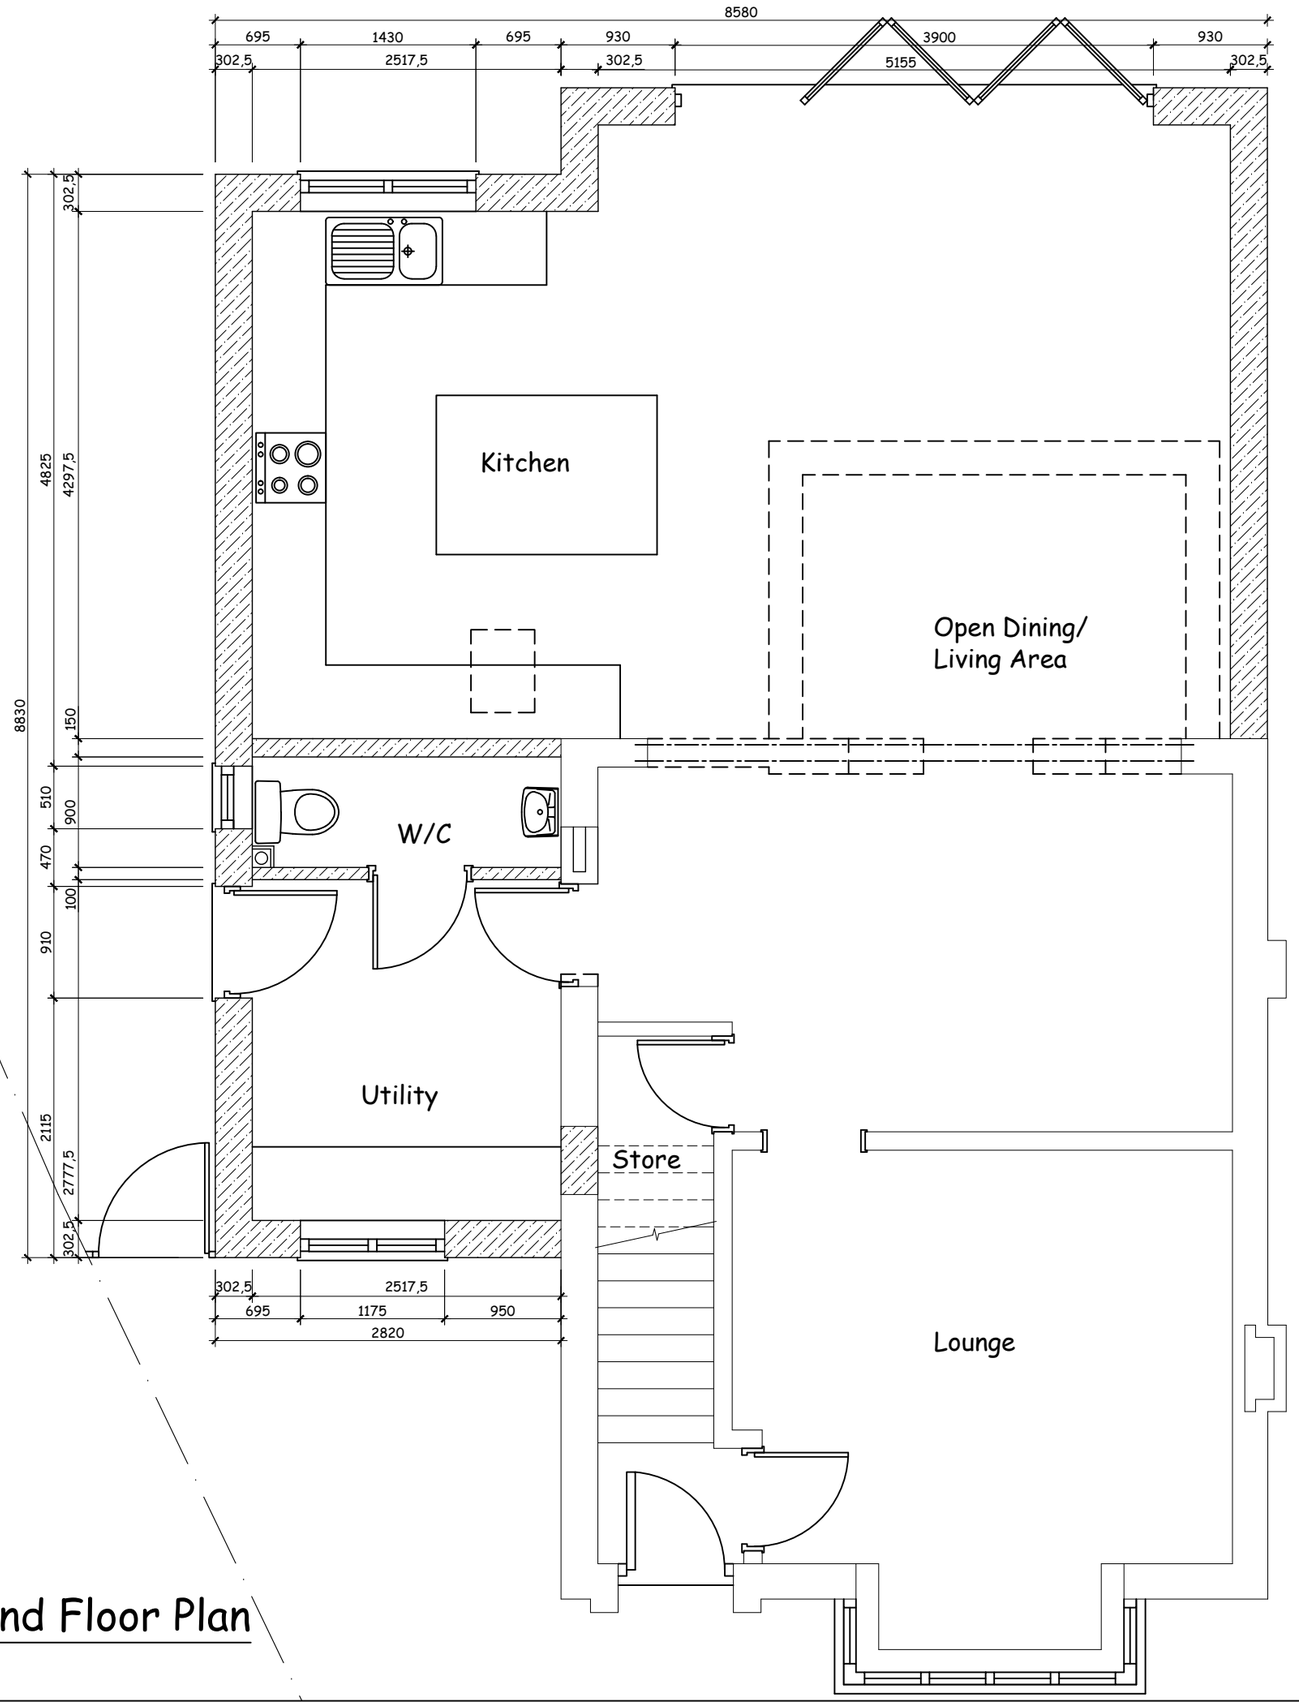

Proposed Ground Floor Plan

Scale 1: 50

PLANNING ISSUE

Rev	By	Date	Details
C	CS	04/06/22	Utility&W/C windows altered. Estimated chimney positions added
B	CS	23/05/22	W/C position changed, door and window moved to suit.
A	CS	14.05.22	Increase to rear extents

PROPOSED
Two Storey Side & Rear Extension

LOCATION
13 Derwent Road
Ripley
Derbyshire
DE5 3GS

CLIENT
Mr Foulke

DRAWING TITLE
Proposed Ground Floor Plan

Drawn by	Date	Dwg.no	Rev
CS	May 2022	ATCS1003/05	C

SCALES @ A3 1:50

ATCS
Architectural technology
by Ciaran Spalding


tel: 07917035899
email: ciaranspalding@gmail.com

Autocad License number, 610-00037122 © 2022

DO NOT SCALE:
From this drawing all dimensions are in millimetres unless otherwise stated any discrepancies are to be reported to ATCS.

RELEVANT DRAWINGS:
This drawing is to be read in conjunction with all other relevant drawings and details

DRAWING COPYRIGHT:
This drawing and all other relevant drawings is the property of Architectural Services by Ciaran Spalding. and should not copied or altered in any way without prior consent

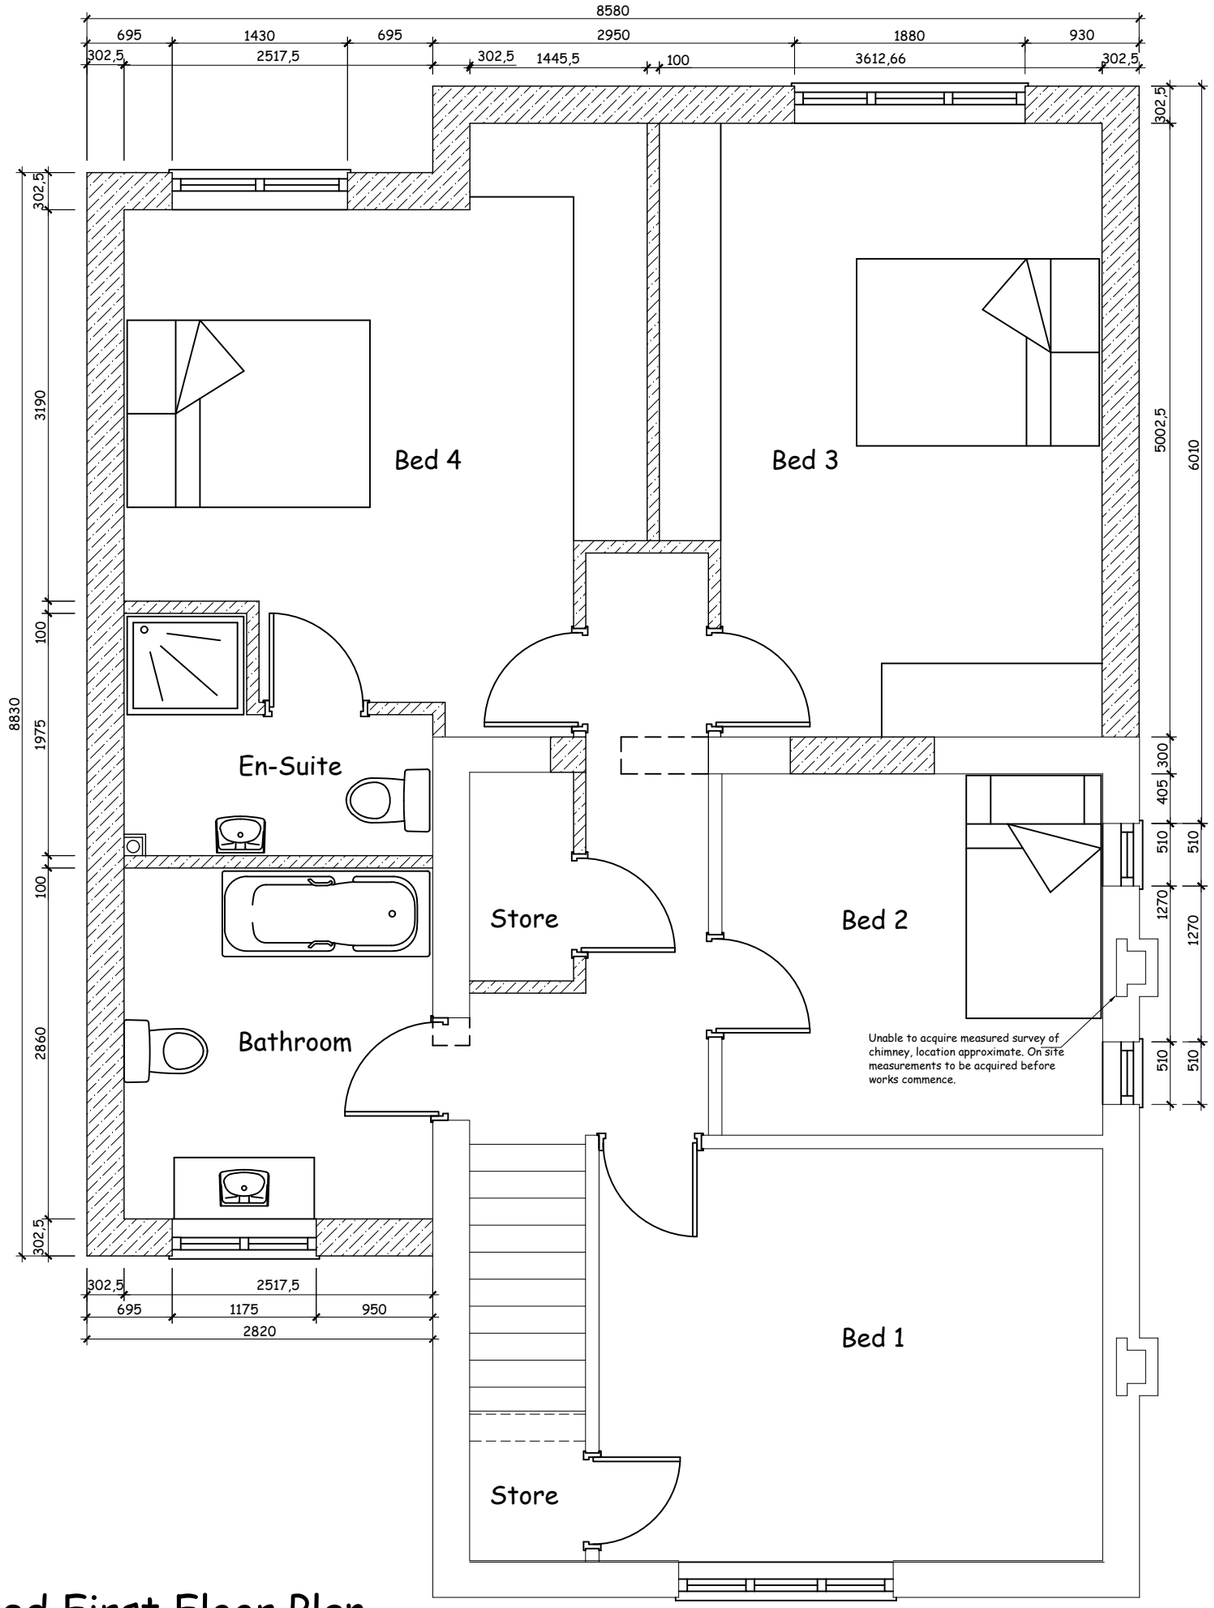

Proposed First Floor Plan

Scale 1: 50

PLANNING ISSUE

Rev	By	Date	Details
B	CS	04/06/22	UTILITY&W/C WINDOWS ALTERED. ESTIMATED CHIMNEY POSITIONS ADDED
A	CS	14.05.22	INCREASE TO REAR EXTENTS

PROPOSED
Two Storey Side & Rear Extension

LOCATION
13 Derwent Road
Ripley
Derbyshire
DE5 3GS

CLIENT
Mr Foulke

DRAWING TITLE
Proposed First Floor Plan

DRAWN BY	DATE	DWG.NO	REV
CS	May 2022	ATCS1003/06	B

SCALES @ A3 1:50

DO NOT SCALE:
From this drawing all dimensions are in millimetres unless otherwise stated any discrepancies are to be reported to ATCS.

RELEVANT DRAWINGS:
This drawing is to be read in conjunction with all other relevant drawings and details

DRAWING COPYRIGHT:
This drawing and all other relevant drawings is the property of Architectural Services by Ciaran Spalding. and should not copied or altered in any way without prior consent

ATCS
Architectural technology
by Ciaran Spalding
tel: 07917035899
email: ciaranspalding@gmail.com

Autocad License number, 610-00037122 © 2022



Proposed Front Elevation
Scale 1: 50

PLANNING ISSUE

Rev	By	Date	Details
B	CS	23/05/22	W/C position changed, door and window moved to suit.

PROPOSED
Two Storey Side & Rear Extension

LOCATION
13 Derwent Road
Ripley
Derbyshire
DE5 3GS

CLIENT
Mr Foulke

DRAWING TITLE
Proposed Front Elevation

Drawn by	Date	Dwg.No	Rev
CS	May 2022	ATCS1002/07	B

SCALES @ A3 1:50


DO NOT SCALE:
From this drawing all dimensions are in millimetres unless otherwise stated any discrepancies are to be reported to ATCS.

RELEVANT DRAWINGS:
This drawing is to be read in conjunction with all other relevant drawings and details

DRAWING COPYRIGHT:
This drawing and all other relevant drawings is the property of Architectural Services by Ciaran Spalding and should not copied or altered in any way without prior consent

ATCS
Architectural technology
by Ciaran Spalding
tel: 07917035899
email: ciaranspalding@gmail.com

Autocad License number, 610-00037122 © 2022

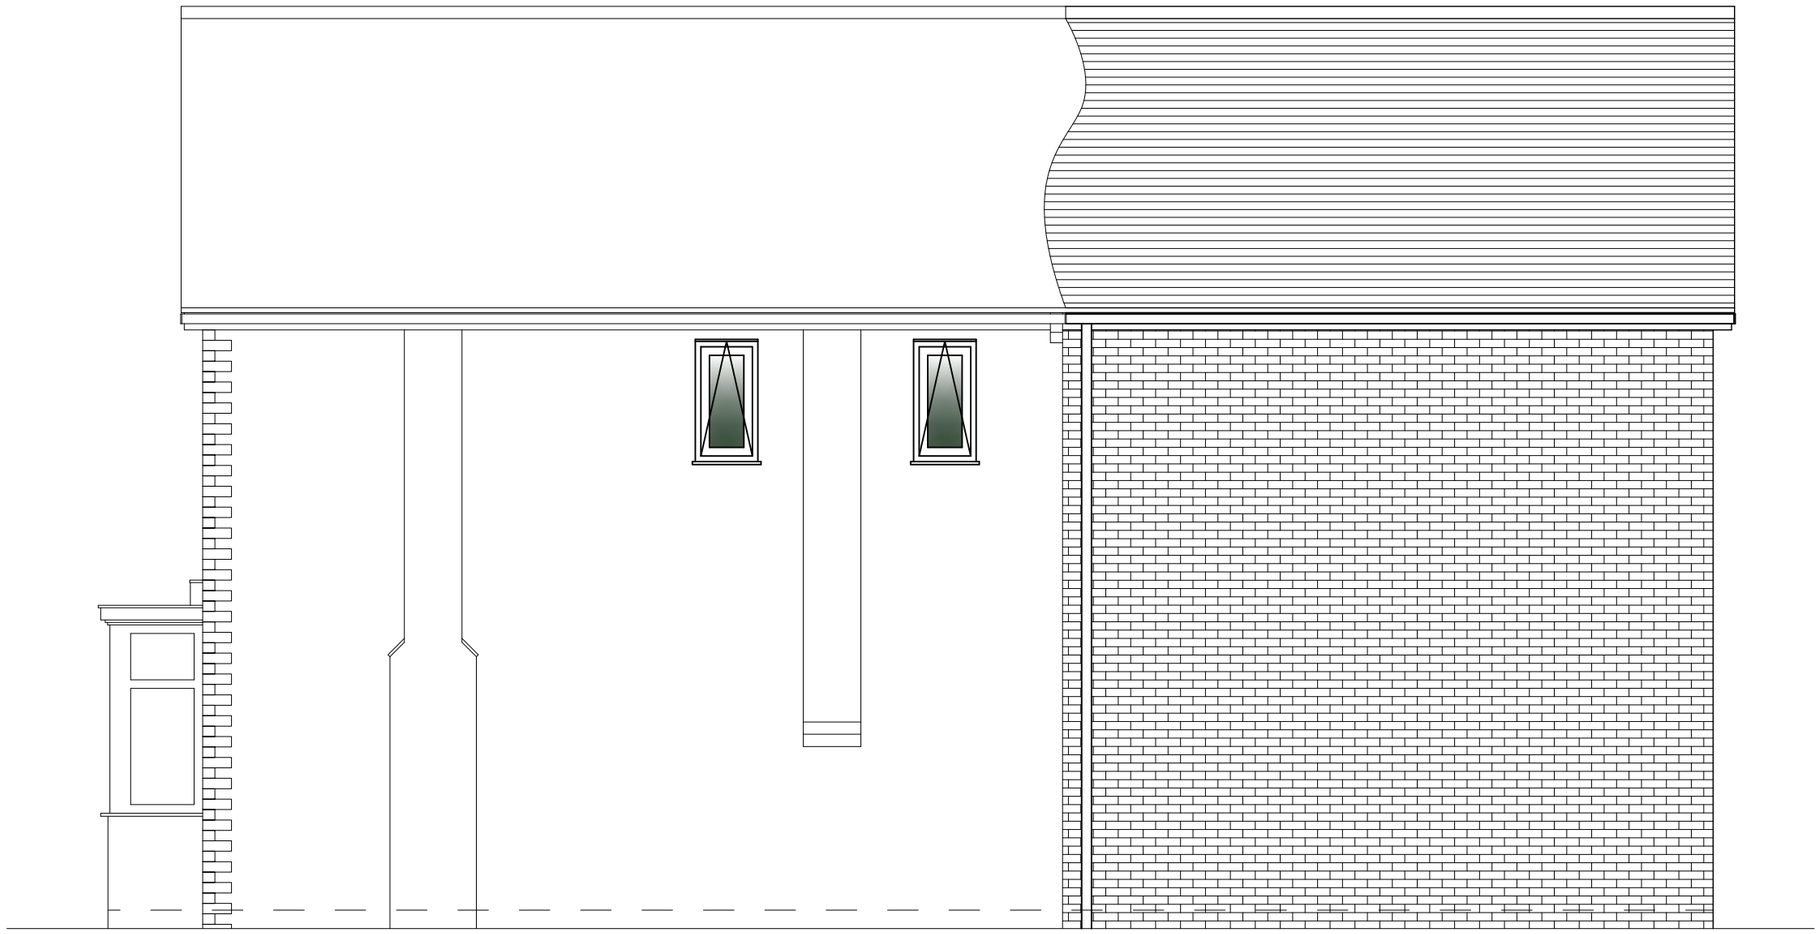

Proposed South Elevation
Scale 1: 50

PLANNING ISSUE

Rev	By	Date	Details

PROPOSED
Two Storey Side & Rear Extension

LOCATION
13 Derwent Road
Ripley
Derbyshire
DE5 3GS

CLIENT
Mr Foulke

DRAWING TITLE
Proposed South Elevation

DRAWN BY	DATE	DWG.No	REV
CS	May 2022	ATCS1003/08	/

SCALES @ A3 1:50

ATCS Architectural technology
by Ciaran Spalding
tel: 07917035899
email: ciaranspalding@gmail.com

DO NOT SCALE:
From this drawing all dimensions are in millimetres unless otherwise stated any discrepancies are to be reported to ATCS.

RELEVANT DRAWINGS:
This drawing is to be read in conjunction with all other relevant drawings and details

DRAWING COPYRIGHT:
This drawing and all other relevant drawings is the property of Architectural Services by Ciaran Spalding. and should not copied or altered in any way without prior consent

Autocad License number, 610-00037122 © 2022



Proposed Rear Elevation

Scale 1: 50

PLANNING ISSUE

Rev	By	Date	Details

PROPOSED
Two Storey Side & Rear Extension

LOCATION
13 Derwent Road
Ripley
Derbyshire
DE5 3GS

CLIENT
Mr Foulke

DRAWING TITLE
Proposed Rear Elevation

DRAWN BY	DATE	DWG.No	REV
CS	May 2022	ATCS1003/09	/

SCALES @ A3 1:50


ATCS
Architectural technology
by Ciaran Spalding
tel: 07917035899
email: ciaranspalding@gmail.com

DO NOT SCALE:
From this drawing all dimensions are in millimetres unless otherwise stated any discrepancies are to be reported to ATCS.

RELEVANT DRAWINGS:
This drawing is to be read in conjunction with all other relevant drawings and details

DRAWING COPYRIGHT:
This drawing and all other relevant drawings is the property of Architectural Services by Ciaran Spalding. and should not copied or altered in any way without prior consent

Autocad License number, 610-00037122 © 2022

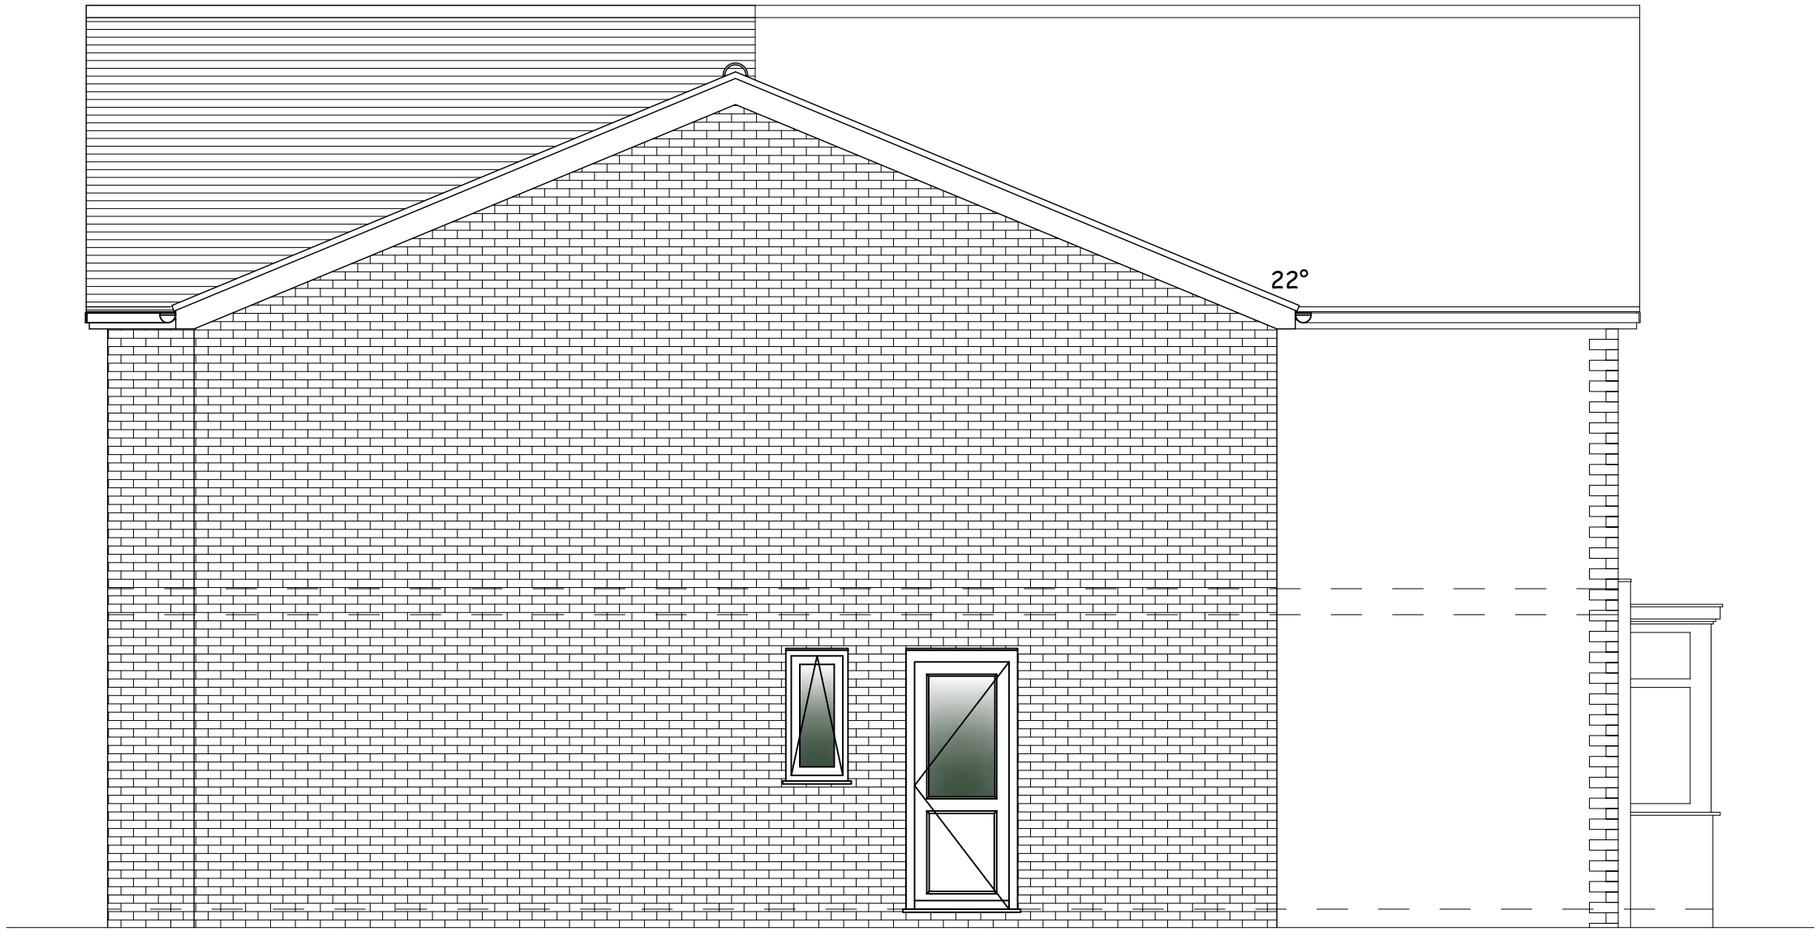

Proposed North Elevation

Scale 1: 50

PLANNING ISSUE

Rev	By	Date	Details
B	CS	23/05/22	W/C position changed, door and window moved to suit.

PROPOSED
Two Storey Side & Rear Extension

LOCATION
13 Derwent Road
Ripley
Derbyshire
DE5 3GS

CLIENT
Mr Foulke

DRAWING TITLE
Proposed North Elevation

Drawn by	Date	Dwg.No	Rev
CS	May 2022	ATCS1003/08	B

SCALES @ A3 1:50

DO NOT SCALE:
From this drawing all dimensions are in millimetres unless otherwise stated any discrepancies are to be reported to ATCS.

RELEVANT DRAWINGS:
This drawing is to be read in conjunction with all other relevant drawings and details


DRAWING COPYRIGHT:
This drawing and all other relevant drawings is the property of Architectural Services by Ciaran Spalding. and should not copied or altered in any way without prior consent

ATCS
Architectural technology
by Ciaran Spalding

tel: 07917035899
email: ciaranspalding@gmail.com

Chartered Members of Architectural Technologists

Autocad License number, 610-00037122 © 2022

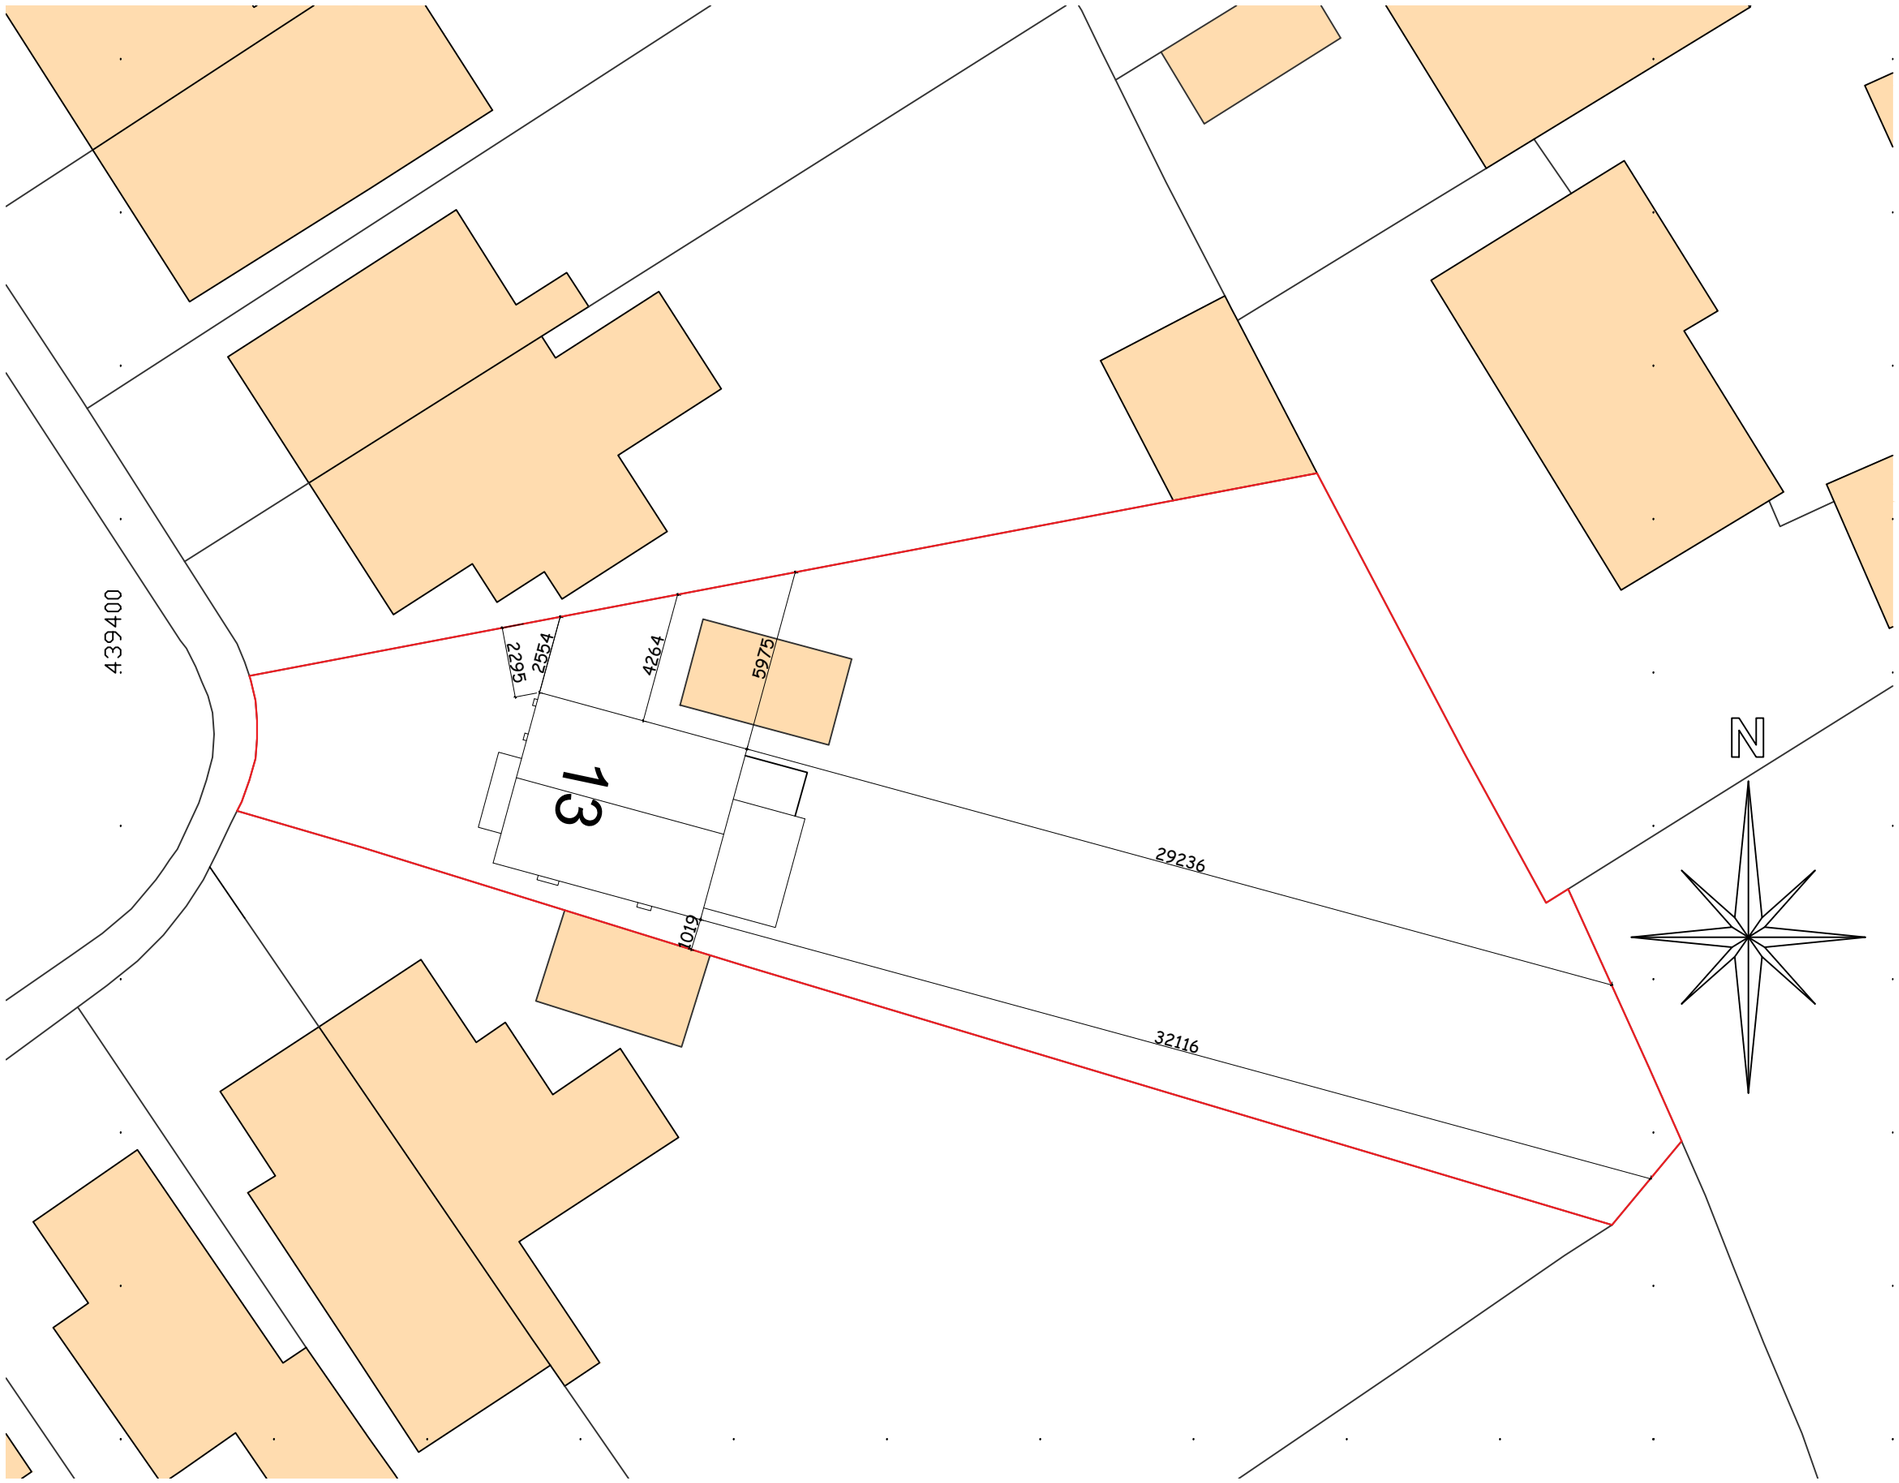

Existing Site Location Plan
Scale 1: 200

PLANNING ISSUE

Rev	By	Date	Details
/	CS	/	/

PROPOSED
Two Storey Side & Rear Extension

LOCATION
13 Derwent Road
Ripley
Derbyshire
DE5 3GS

CLIENT
Mr Foulke

DRAWING TITLE
Existing Site Location Plan

DRAWN BY	DATE	DWG.No	REV
CS	May 2022	ATCS1003/11	/

SCALES @ A3 1:200


ATCS
Architectural technology
by Ciaran Spalding
tel: 07917035899
email: ciaranspalding@gmail.com

DO NOT SCALE:
From this drawing all dimensions are in millimetres unless otherwise stated any discrepancies are to be reported to ATCS.

RELEVANT DRAWINGS:
This drawing is to be read in conjunction with all other relevant drawings and details

DRAWING COPYRIGHT:
This drawing and all other relevant drawings is the property of Architectural Services by Ciaran Spalding. and should not copied or altered in any way without prior consent

Autocad License number, 610-00037122 © 2022

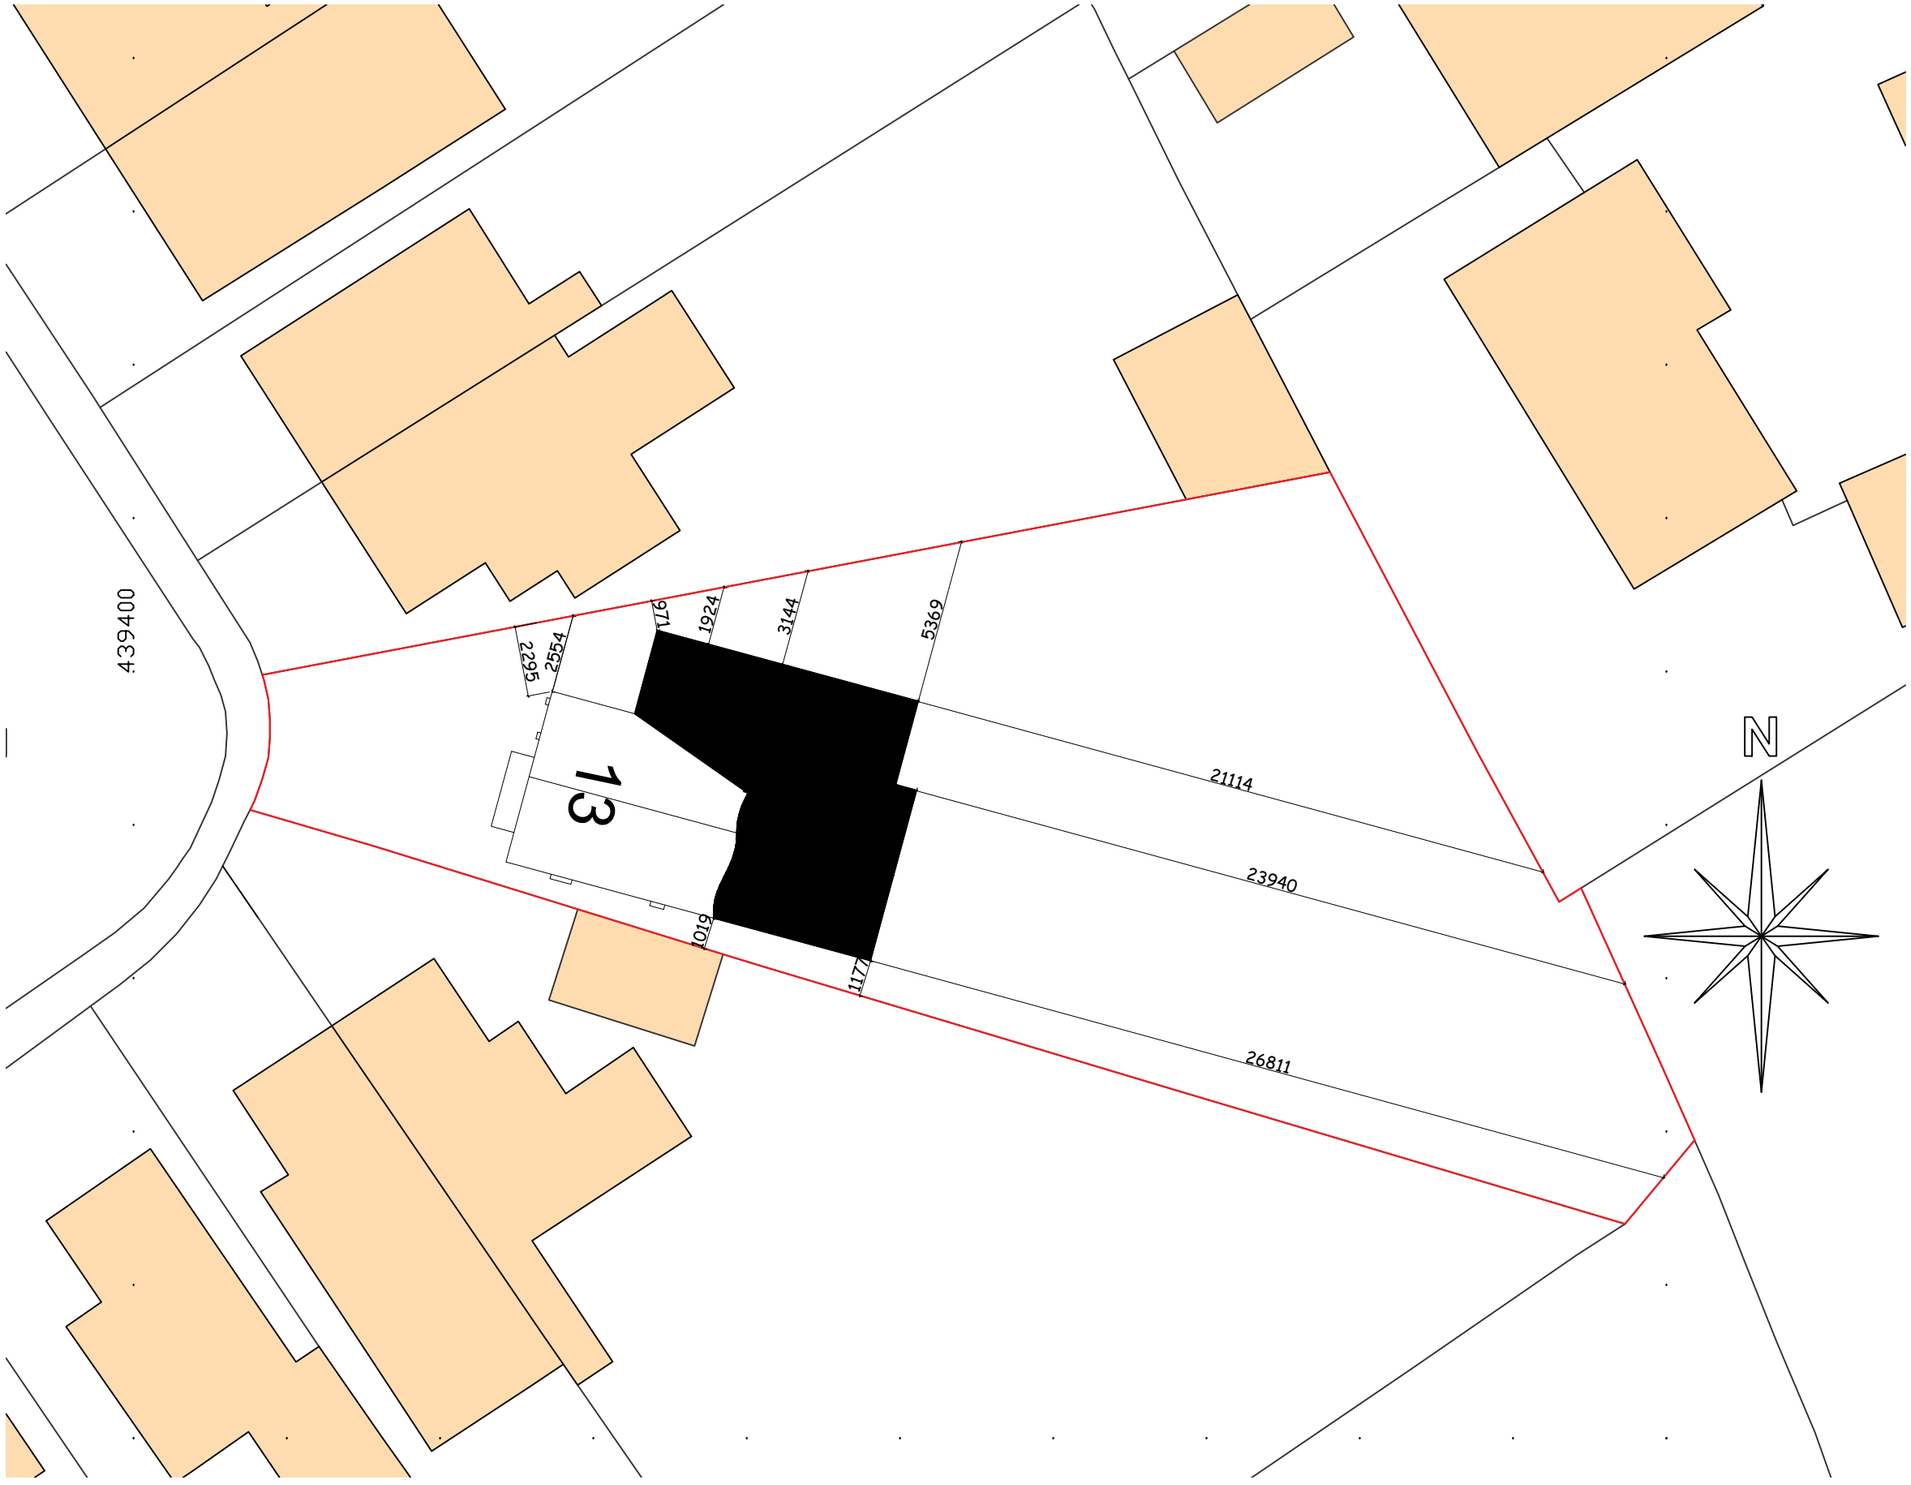

Proposed Site Location Plan
Scale 1: 200

PLANNING ISSUE

Rev	By	Date	Details
/	CS	/	/

PROPOSED
Two Storey Side & Rear Extension

LOCATION
13 Derwent Road
Ripley
Derbyshire
DE5 3GS

CLIENT
Mr Foulke

DRAWING TITLE
Proposed Site Location Plan

DRAWN BY	DATE	DWG.NO	REV
CS	May 2022	ATCS1003/12	/

SCALES @ A3 1:200

ATCS
Architectural technology
by Ciaran Spalding
tel: 07917035899
email: ciaranspalding@gmail.com

DO NOT SCALE:
From this drawing all dimensions are in millimetres unless otherwise stated any discrepancies are to be reported to ATCS.

RELEVANT DRAWINGS:
This drawing is to be read in conjunction with all other relevant drawings and details

DRAWING COPYRIGHT:
This drawing and all other relevant drawings is the property of Architectural Services by Ciaran Spalding. and should not copied or altered in any way without prior consent

Autocad License number, 610-00037122 © 2022