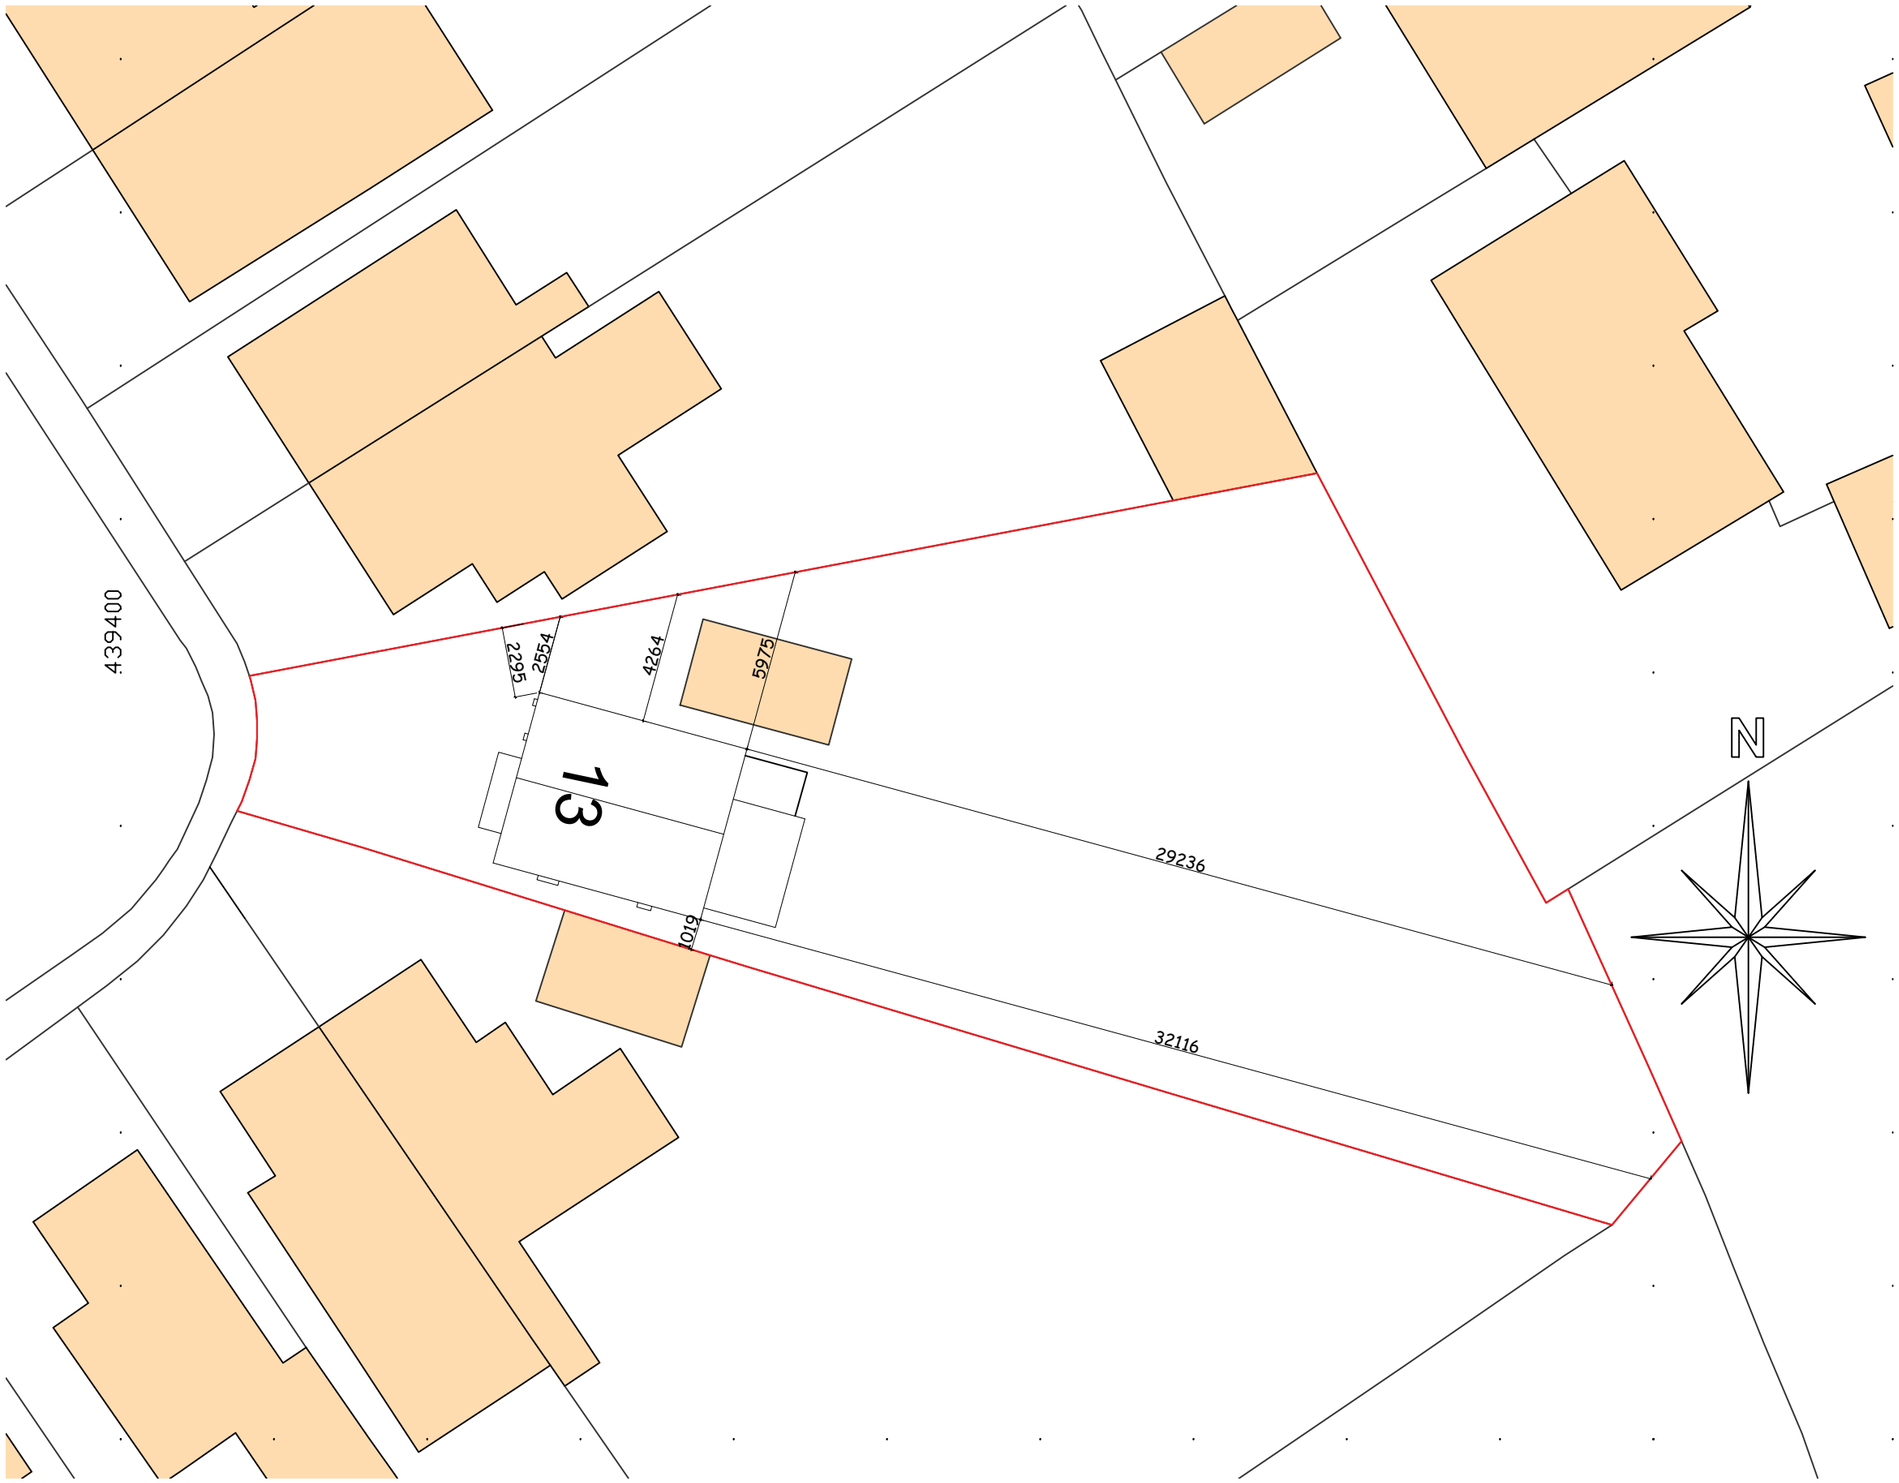


Existing Site Location Plan
Scale 1: 200

PLANNING ISSUE

Rev	By	Date	Details
/	CS	/	/

PROPOSED
Two Storey Side & Rear Extension

LOCATION
13 Derwent Road
Ripley
Derbyshire
DE5 3GS

CLIENT
Mr Foulke

DRAWING TITLE
Existing Site Location Plan

DRAWN BY	DATE	DWG.No	REV
CS	May 2022	ATCS1003/11	/

SCALES @ A3 1:200


ATCS
Architectural technology
by Ciaran Spalding
tel: 07917035899
email: ciaranspalding@gmail.com

DO NOT SCALE:
From this drawing all dimensions are in millimetres unless otherwise stated any discrepancies are to be reported to ATCS.

RELEVANT DRAWINGS:
This drawing is to be read in conjunction with all other relevant drawings and details

DRAWING COPYRIGHT:
This drawing and all other relevant drawings is the property of Architectural Services by Ciaran Spalding. and should not copied or altered in any way without prior consent

Autocad License number, 610-00037122 © 2022

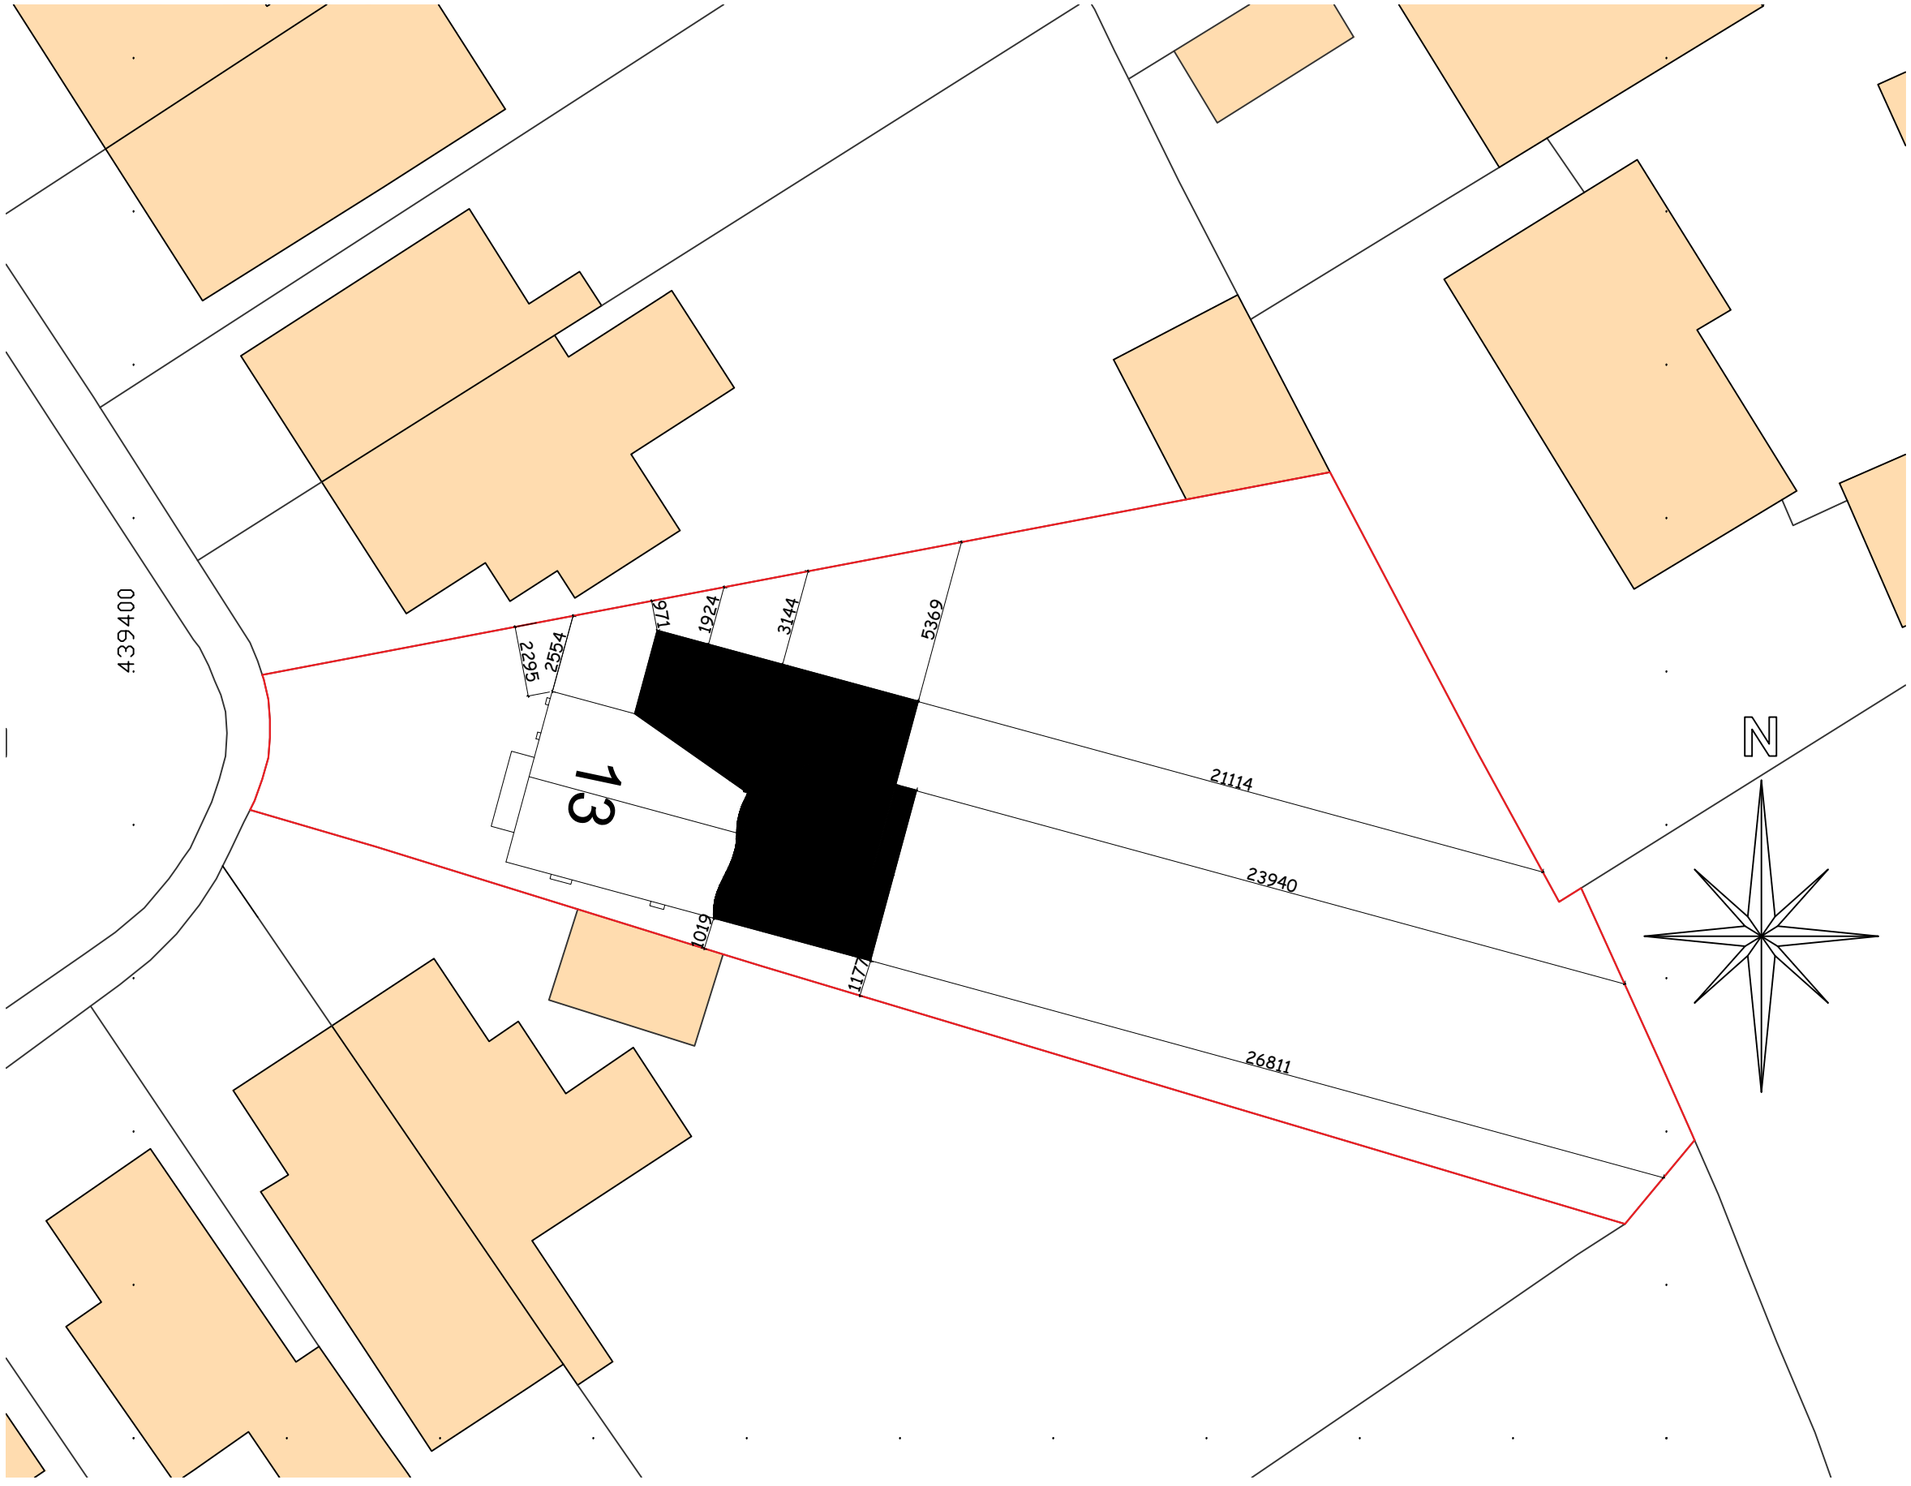

Proposed Site Location Plan
Scale 1: 200

PLANNING ISSUE

Rev	By	Date	Details
/	CS	/	/

PROPOSED
Two Storey Side & Rear Extension

LOCATION
13 Derwent Road
Ripley
Derbyshire
DE5 3GS

CLIENT
Mr Foulke

DRAWING TITLE
Proposed Site Location Plan

DRAWN BY	DATE	DWG.No	REV
CS	May 2022	ATCS1003/12	/

SCALES @ A3 1:200


ATCS
Architectural technology
by Ciaran Spalding
tel: 07917035899
email: ciaranspalding@gmail.com

DO NOT SCALE:
From this drawing all dimensions are in millimetres unless otherwise stated any discrepancies are to be reported to ATCS.

RELEVANT DRAWINGS:
This drawing is to be read in conjunction with all other relevant drawings and details

DRAWING COPYRIGHT:
This drawing and all other relevant drawings is the property of Architectural Services by Ciaran Spalding. and should not copied or altered in any way without prior consent

Autocad License number, 610-00037122 © 2022

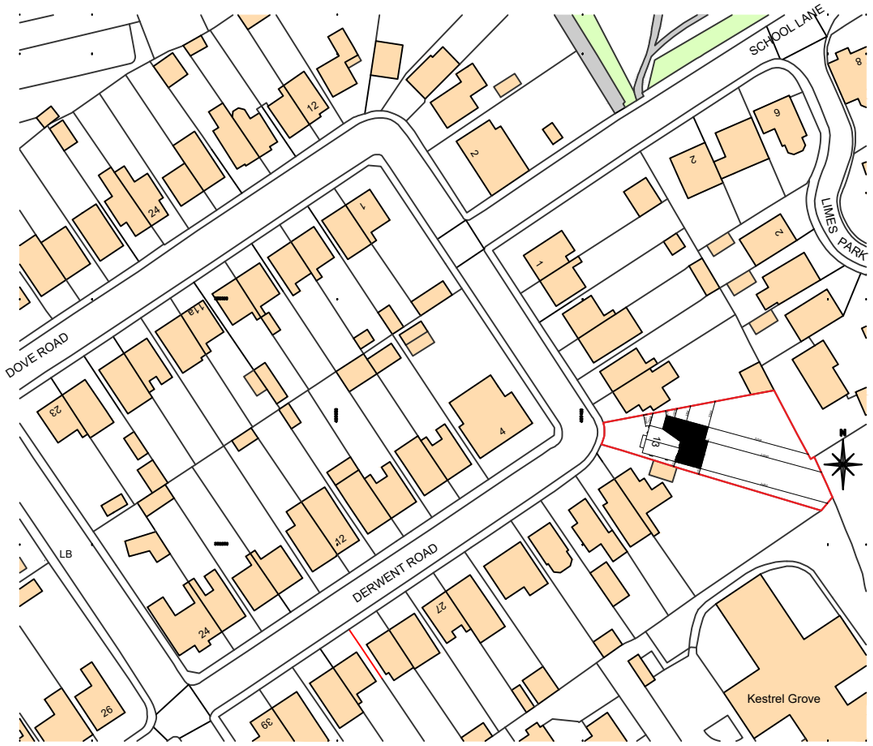

Ordnance Survey, (c) Crown Copyright 2022. All rights reserved. Licence number 100022432

Site Location Plan
Scale 1: 1250

PLANNING ISSUE

Rev	By	Date	Details
/	CS	/	/

PROPOSED
Two Storey Side & Rear Extension

LOCATION
13 Derwent Road
Ripley
Derbyshire
DE5 3GS

CLIENT
Mr Foulke

DRAWING TITLE
Site Location Plan

DRAWN BY	DATE	DWG.NO	REV
CS	May 2022	ATCS1003/13	/

SCALES @ A3 1:1250

DO NOT SCALE:
From this drawing all dimensions are in millimetres unless otherwise stated any discrepancies are to be reported to ATCS.

RELEVANT DRAWINGS:
This drawing is to be read in conjunction with all other relevant drawings and details

DRAWING COPYRIGHT:
This drawing and all other relevant drawings is the property of Architectural Services by Ciaran Spalding. and should not copied or altered in any way without prior consent

ATCS
Architectural technology
by Ciaran Spalding
tel: 07917035899
email: ciaranspalding@gmail.com

Autocad License number, 610-00037122 © 2022