
NOTES

- Drawing to be read in conjunction with all relevant architect's, engineer's and specialists' drawings and specifications
- Do not scale off this drawing. Work to figured dimensions only.
- All dimensions and setting out to be checked on site before commencing any work or producing shop drawings.
- Any discrepancies must be reported to Architect or Engineer before proceeding
- Any issues related to fire safety to be reviewed by a specialist Fire Consultant before proceeding
- All information subject to accurate survey information
- This drawing is copyright and remains the property of BE1 Architects Ltd.
- If required Ordnance Survey © Crown Copyright 2020. All rights reserved. Licence number 100022432

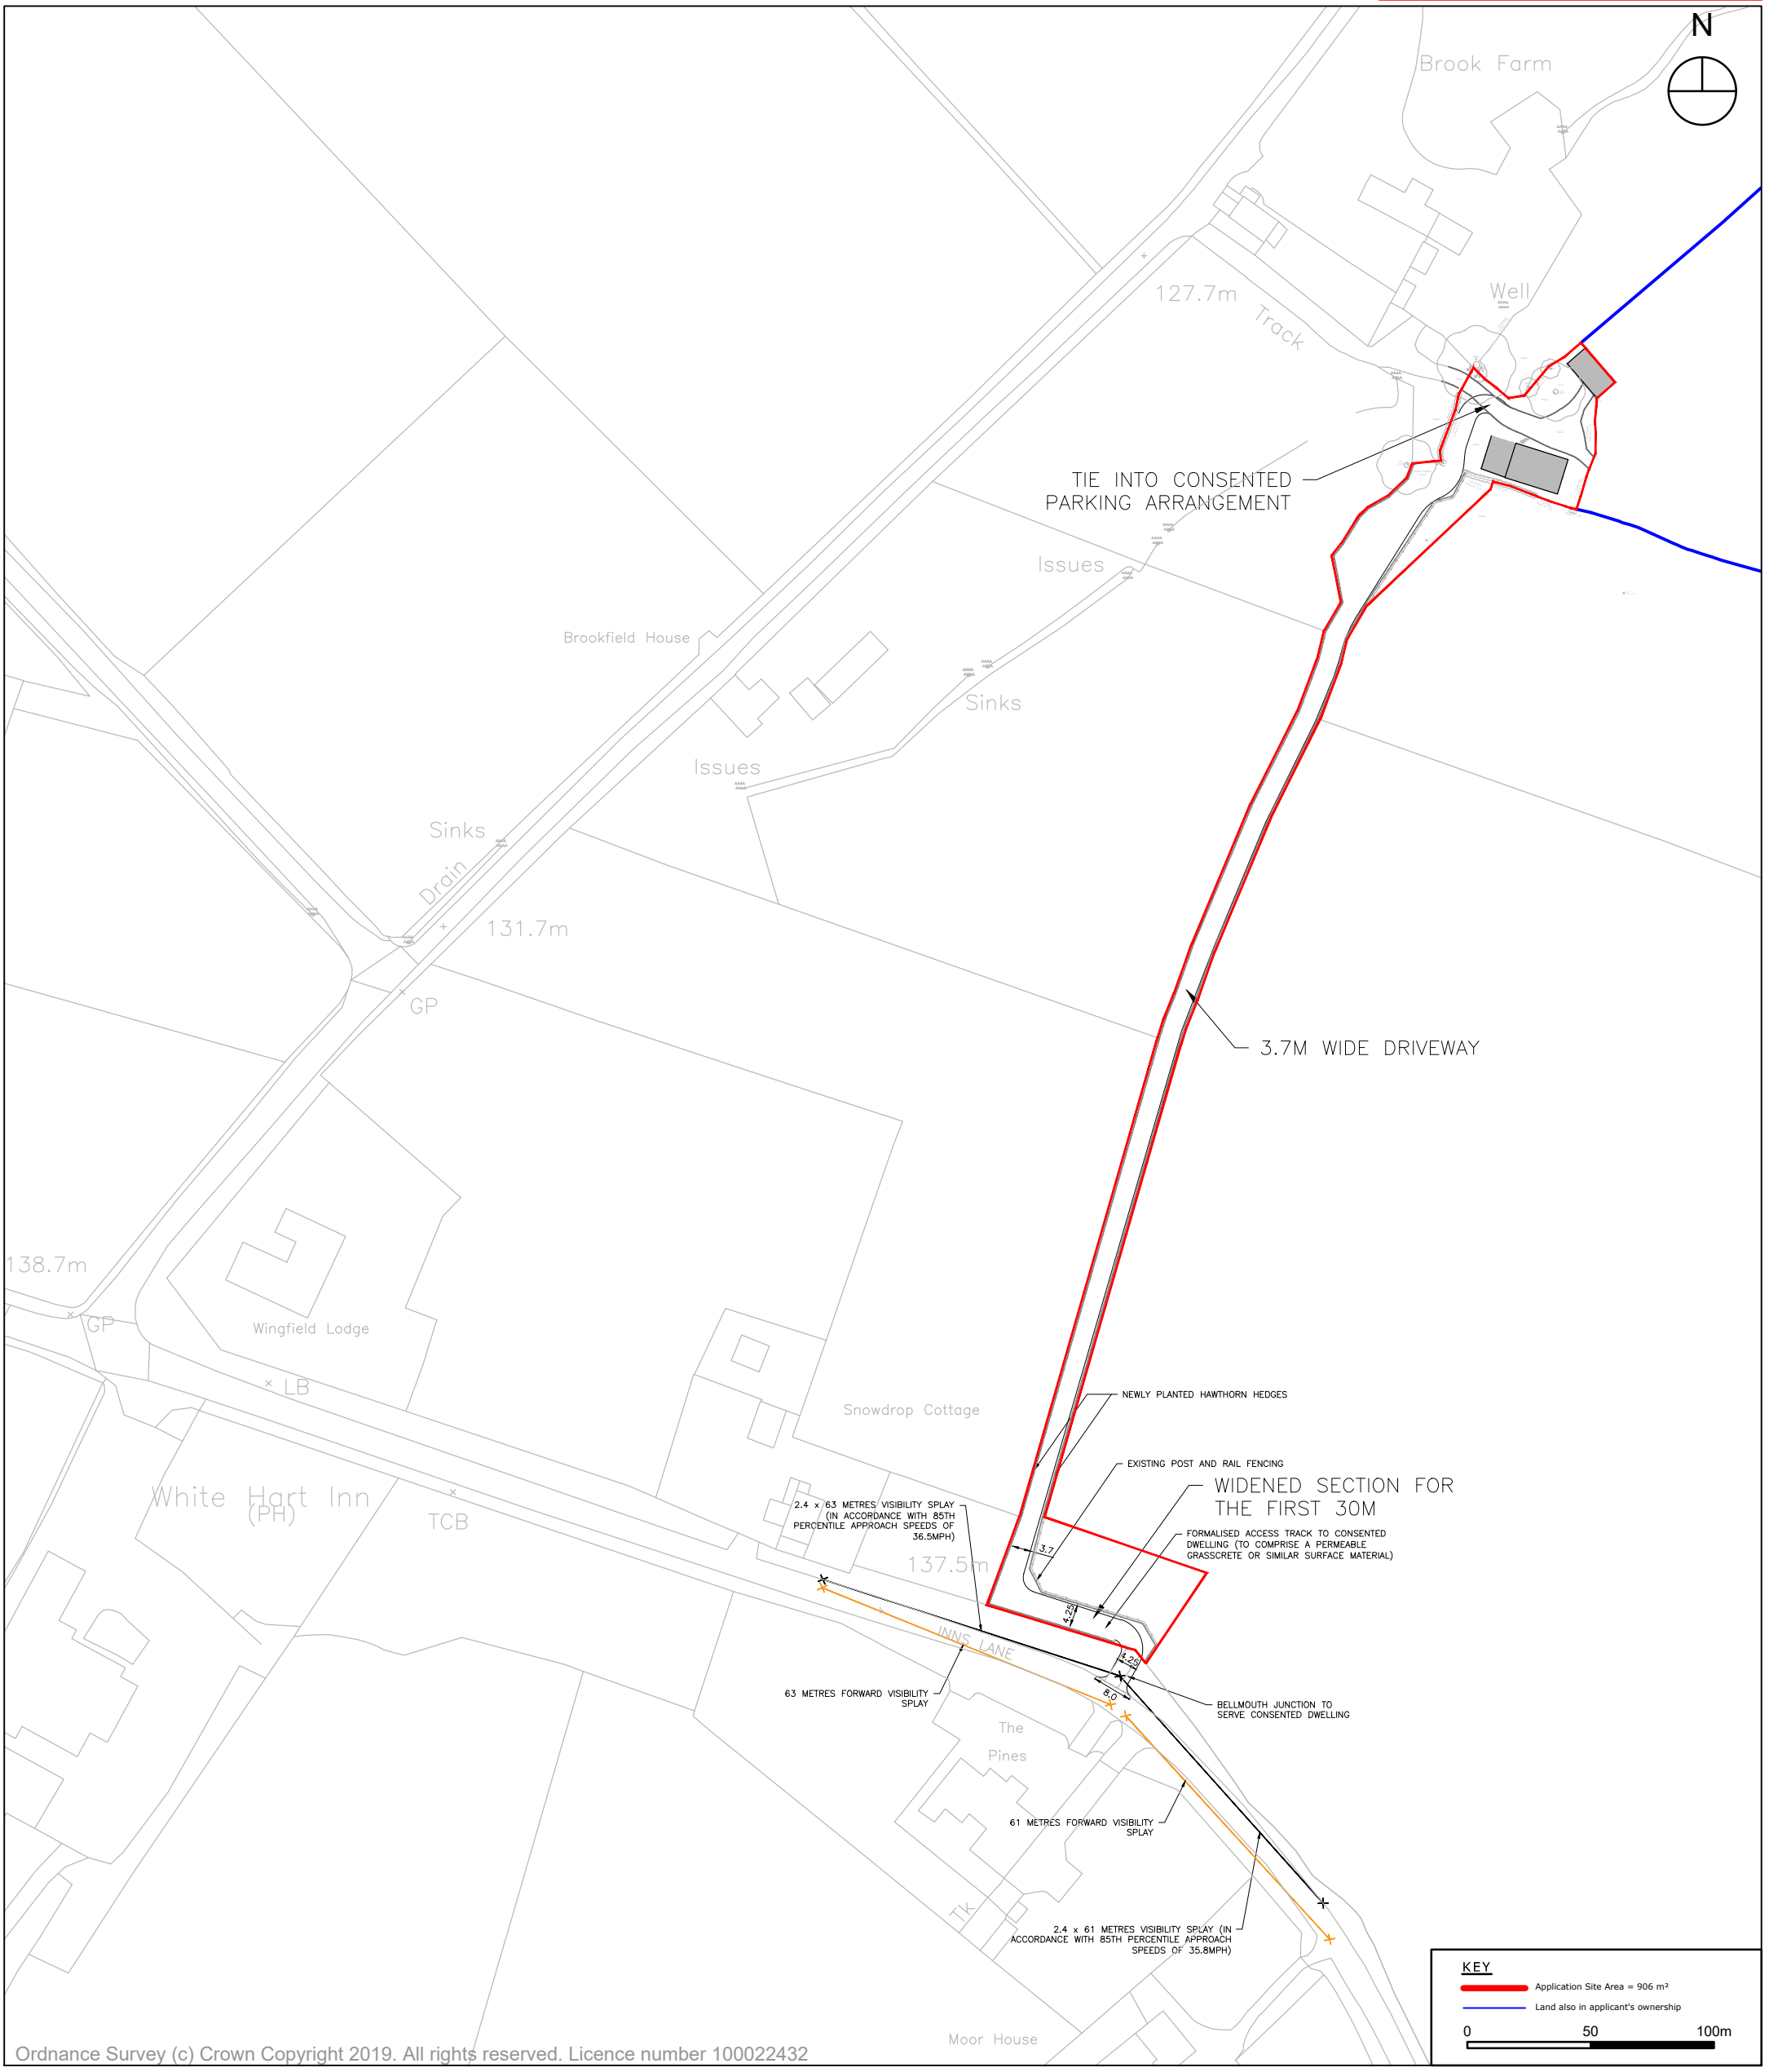

Ordnance Survey (c) Crown Copyright 2019. All rights reserved. Licence number 100022432

CLIENT: Mr William Huckle	DATE: 25.04.2022	OS REF: 517101, 247968	DRAWN BY: PCS
	SCALE: 1:2500 @ A3	DRWNG: D5500-001	CHECKED: AK
	JOB NO: D5500	REV:	
PROJECT: Land off of Moorwood Moor Lane Moorwood Moor	DRAWING TITLE: Location Plan		

BE1 Architects Ltd
5 Abbey Court
Fraser Road
Priory Business Park
Bedford, MK443WH

tel: 01234 261 266 email: enquiries@be1.co.uk
www.be1architects.co.uk