
Scale 1:50

0 1 2 3 4 5

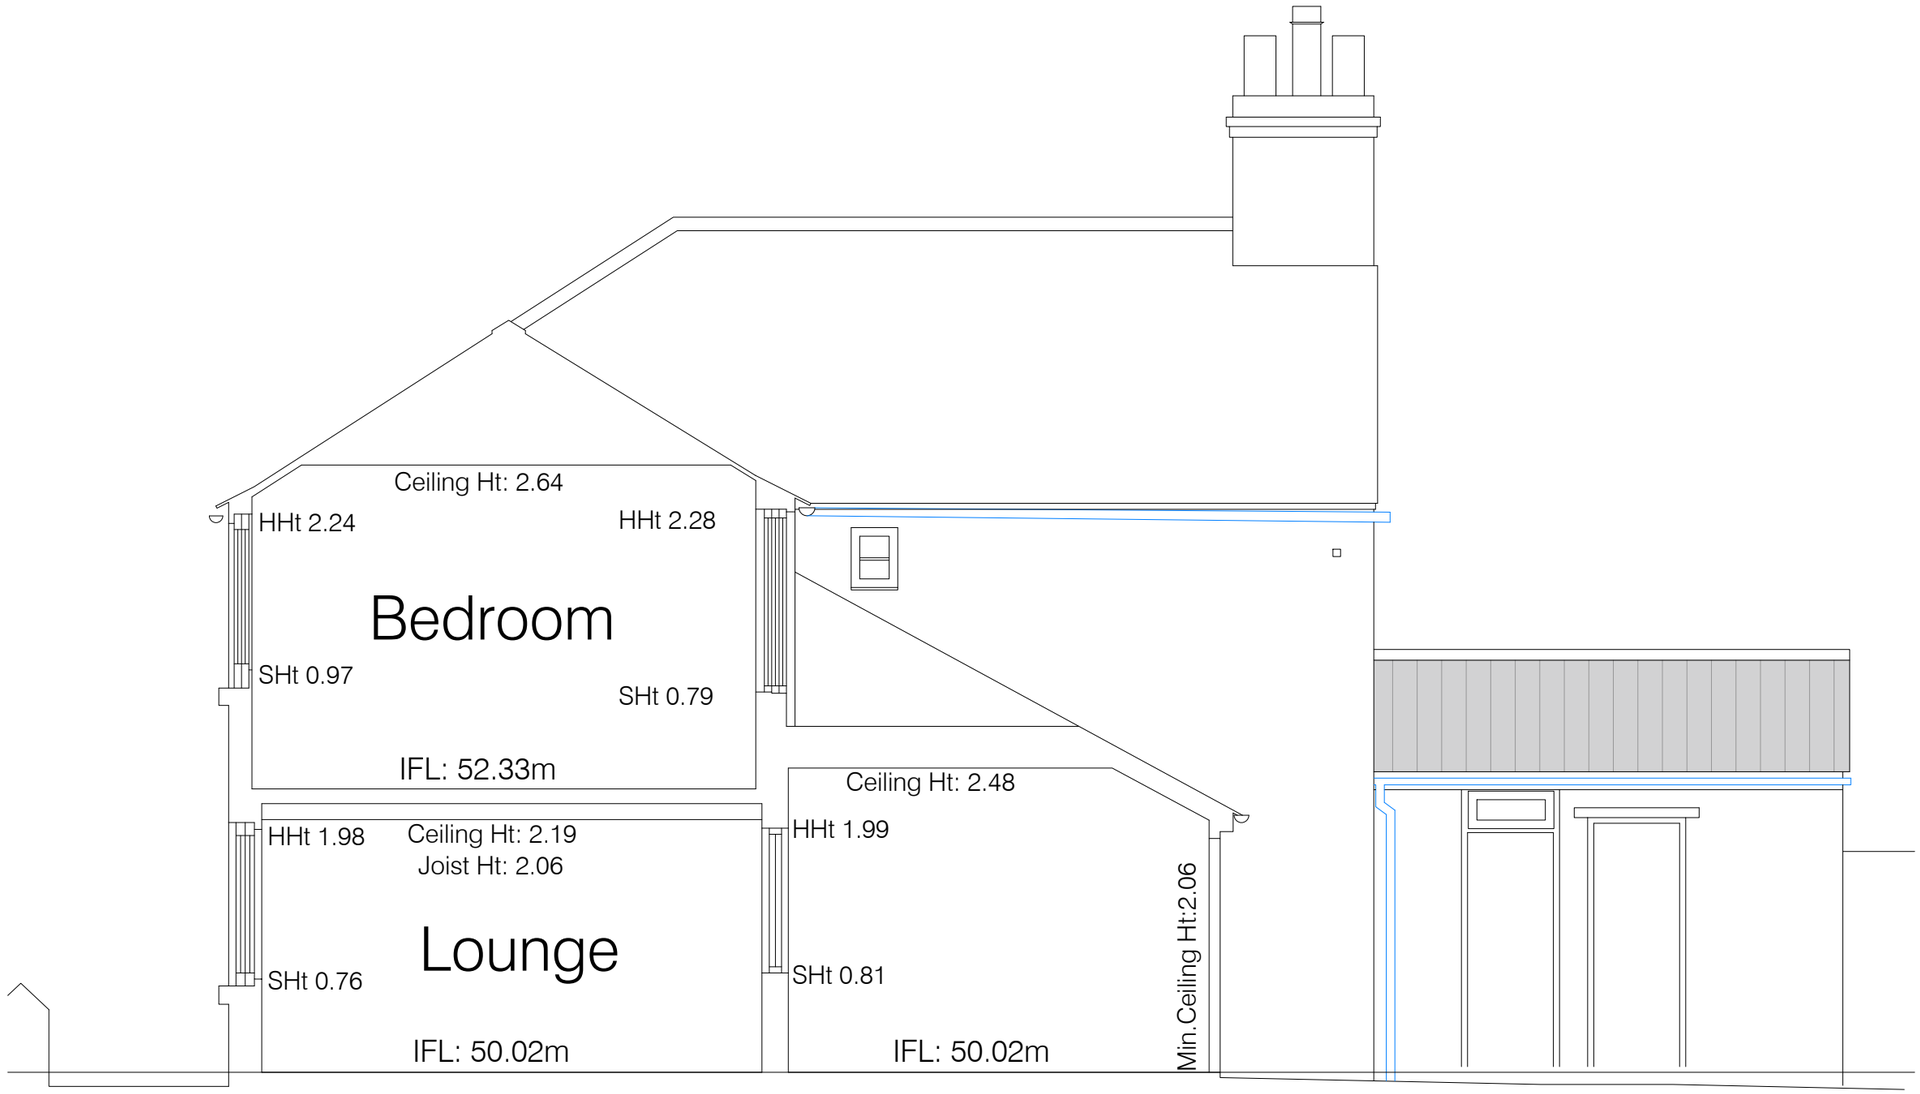


S.G ARCHITECTURAL DESIGN
Tel: 07817034426. sgarchitecturaldesign@gmail.com.
www.sgarchitecturaldesign.com

63 Long Row, Belper DE56 1DR

03 A - EXISTING SECTIONS BB

| SG PROJECT NO. | PAPER SIZE | DRAWN BY |
|---|---|---|
| 301 | A3 | SG |

REVISION: PLANNING

SCALE@: 1:50

Drawing measurements shall not be obtained by scaling. Verify all dimensions prior to construction. Immediately report any discrepancies on this document to SG ARCHITECTURAL DESIGN.

| REV. | DESCRIPTION | DATE | BY | CHK'D |
|---|---|---|---|---|
| P1 | FINAL ISSUE | 22-05-22 | SG | SG |