S.G ARCHITECTURAL DESIGN
Tel: 07817034426. sgarchitecturaldesign@gmail.com.
www.sgarchitecturaldesign.com

63 Long Row, Belper DE56 1DR

10 B - PROPOSED ROOF PLAN

PROJECT ID	PAPER SIZE	DRAWN
301	A2	SG

SCALE 1:50


DESIGN / BREGS

Drawing measurements shall not be obtained by scaling. Verify all dimensions prior to construction. Immediately report any discrepancies on this document to SG ARCHITECTURAL DESIGN.

REV.	DESCRIPTION	DATE	BY	CHK'D
P1	FINAL ISSUE	26-05-22	SG	SG

Scale 1:50

0 1 2 3 4 5

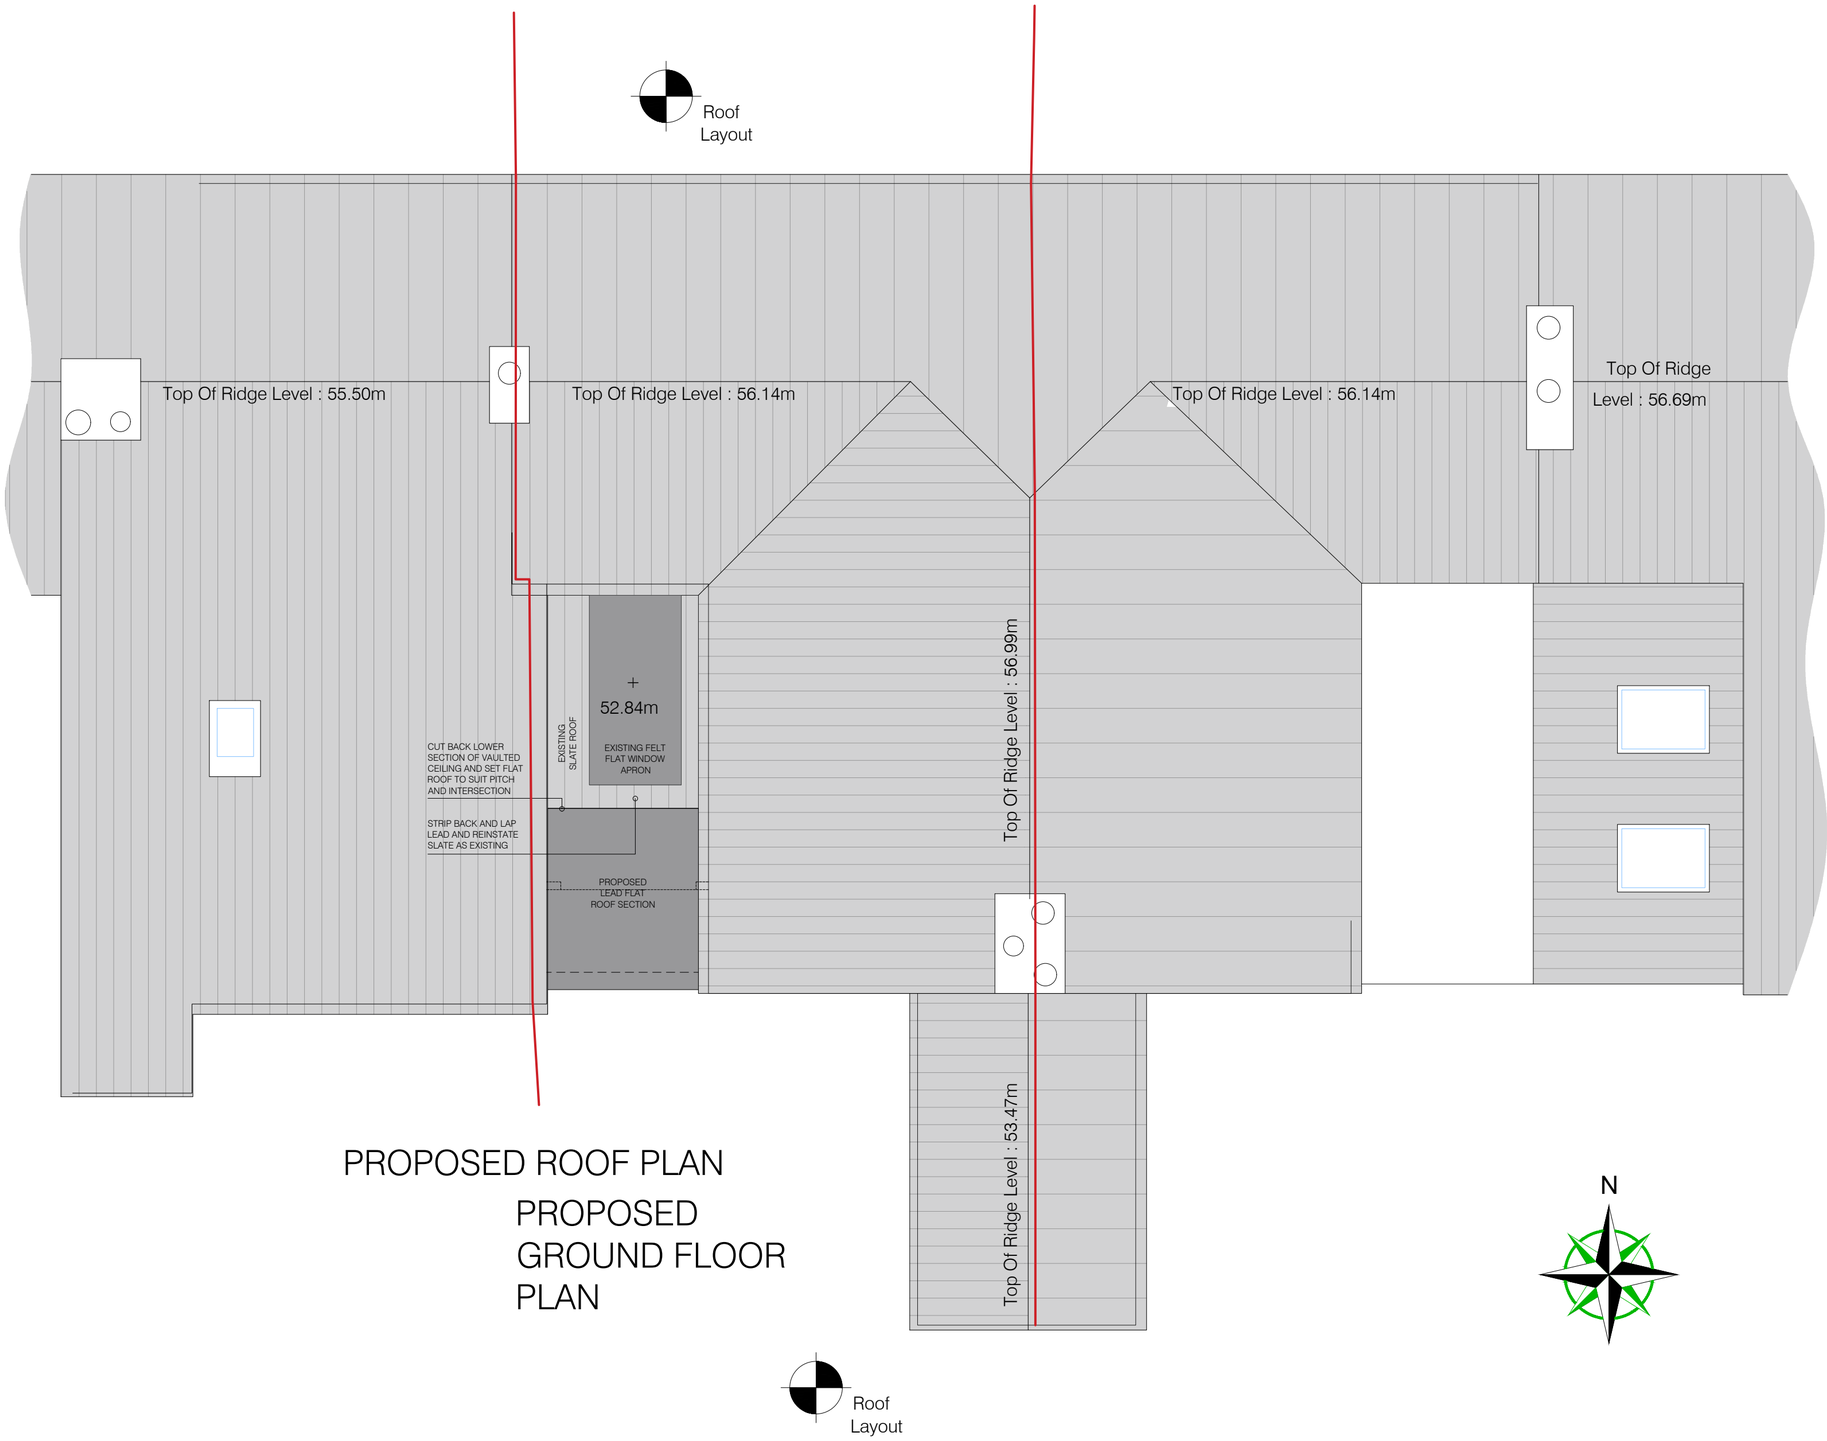

PROPOSED ROOF PLAN

PROPOSED GROUND FLOOR PLAN