
Scale 1:50

0 1 2 3 4 5

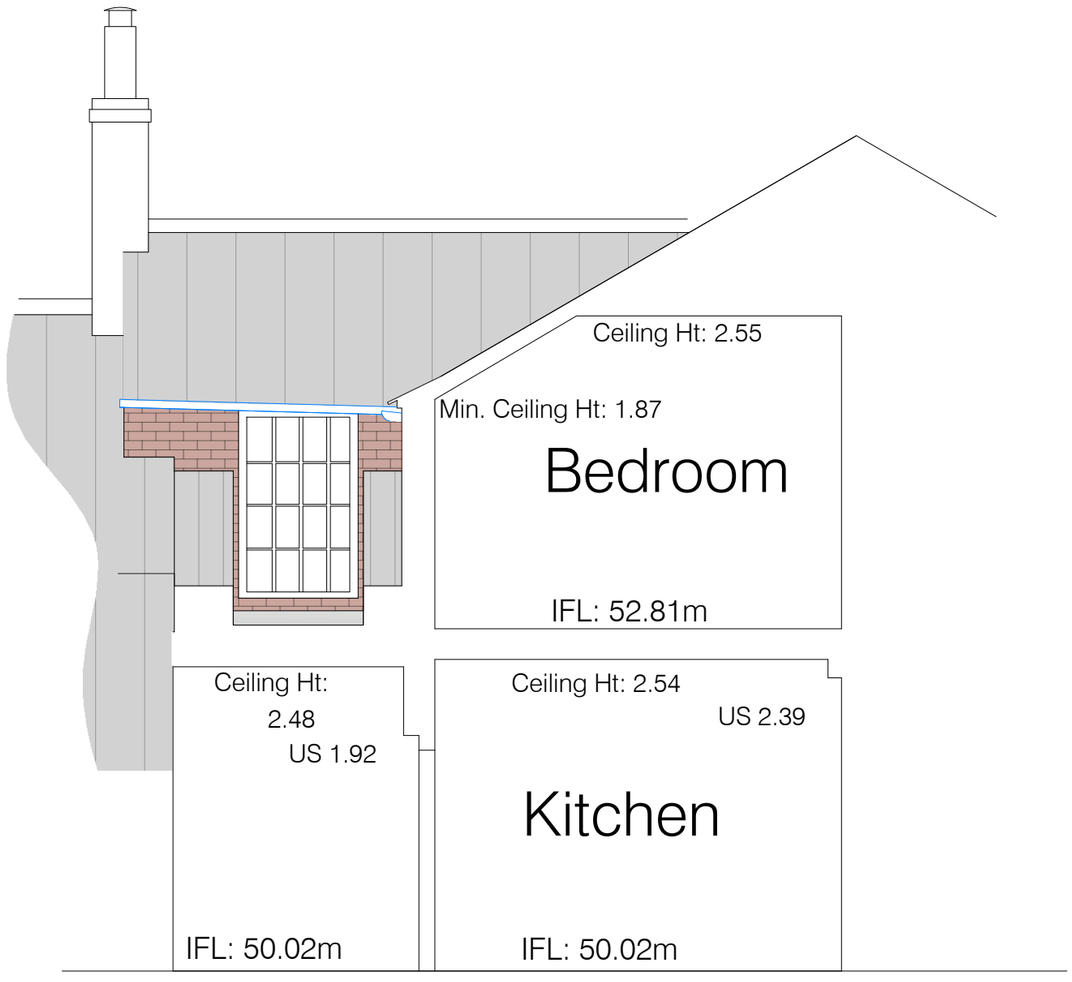

S.G ARCHITECTURAL DESIGN
Tel: 07817034426. sgarchitecturaldesign@gmail.com.
www.sgarchitecturaldesign.com

63 Long Row, Belper DE56 1DR

03 B - EXISTING SECTIONS DD

SG PROJECT NO.	PAPER SIZE	DRAWN BY
301	A3	SG
REVISION	SCALE@	
PLANNING	1:50	

Drawing measurements shall not be obtained by scaling. Verify all dimensions prior to construction. Immediately report any discrepancies on this document to SG ARCHITECTURAL DESIGN.

REV.	DESCRIPTION	DATE	BY	CHK'D
P1	FINAL ISSUE	22-05-22	SG	SG