Scale 1:50

0 1 2 3 4 5

S.G ARCHITECTURAL DESIGN
Tel: 07817034426. sgarchitecturaldesign@gmail.com.
www.sgarchitecturaldesign.com


45 Upper Marehay Road, Marehay, Ripley
DE5 8JF

10 A - PROPOSED SECTION A

SG PROJECT NO.	PAPER SIZE	DRAWN BY
300	A3	SG
REVISION	SCALE@	
BREGS	1:50	

Drawing measurements shall not be obtained by scaling. Verify all dimensions prior to construction. Immediately report any discrepancies on this document to SG ARCHITECTURAL DESIGN.

REV.	DESCRIPTION	DATE	BY	CHK'D
P1	FINAL ISSUE	10/05/22	SG	SG

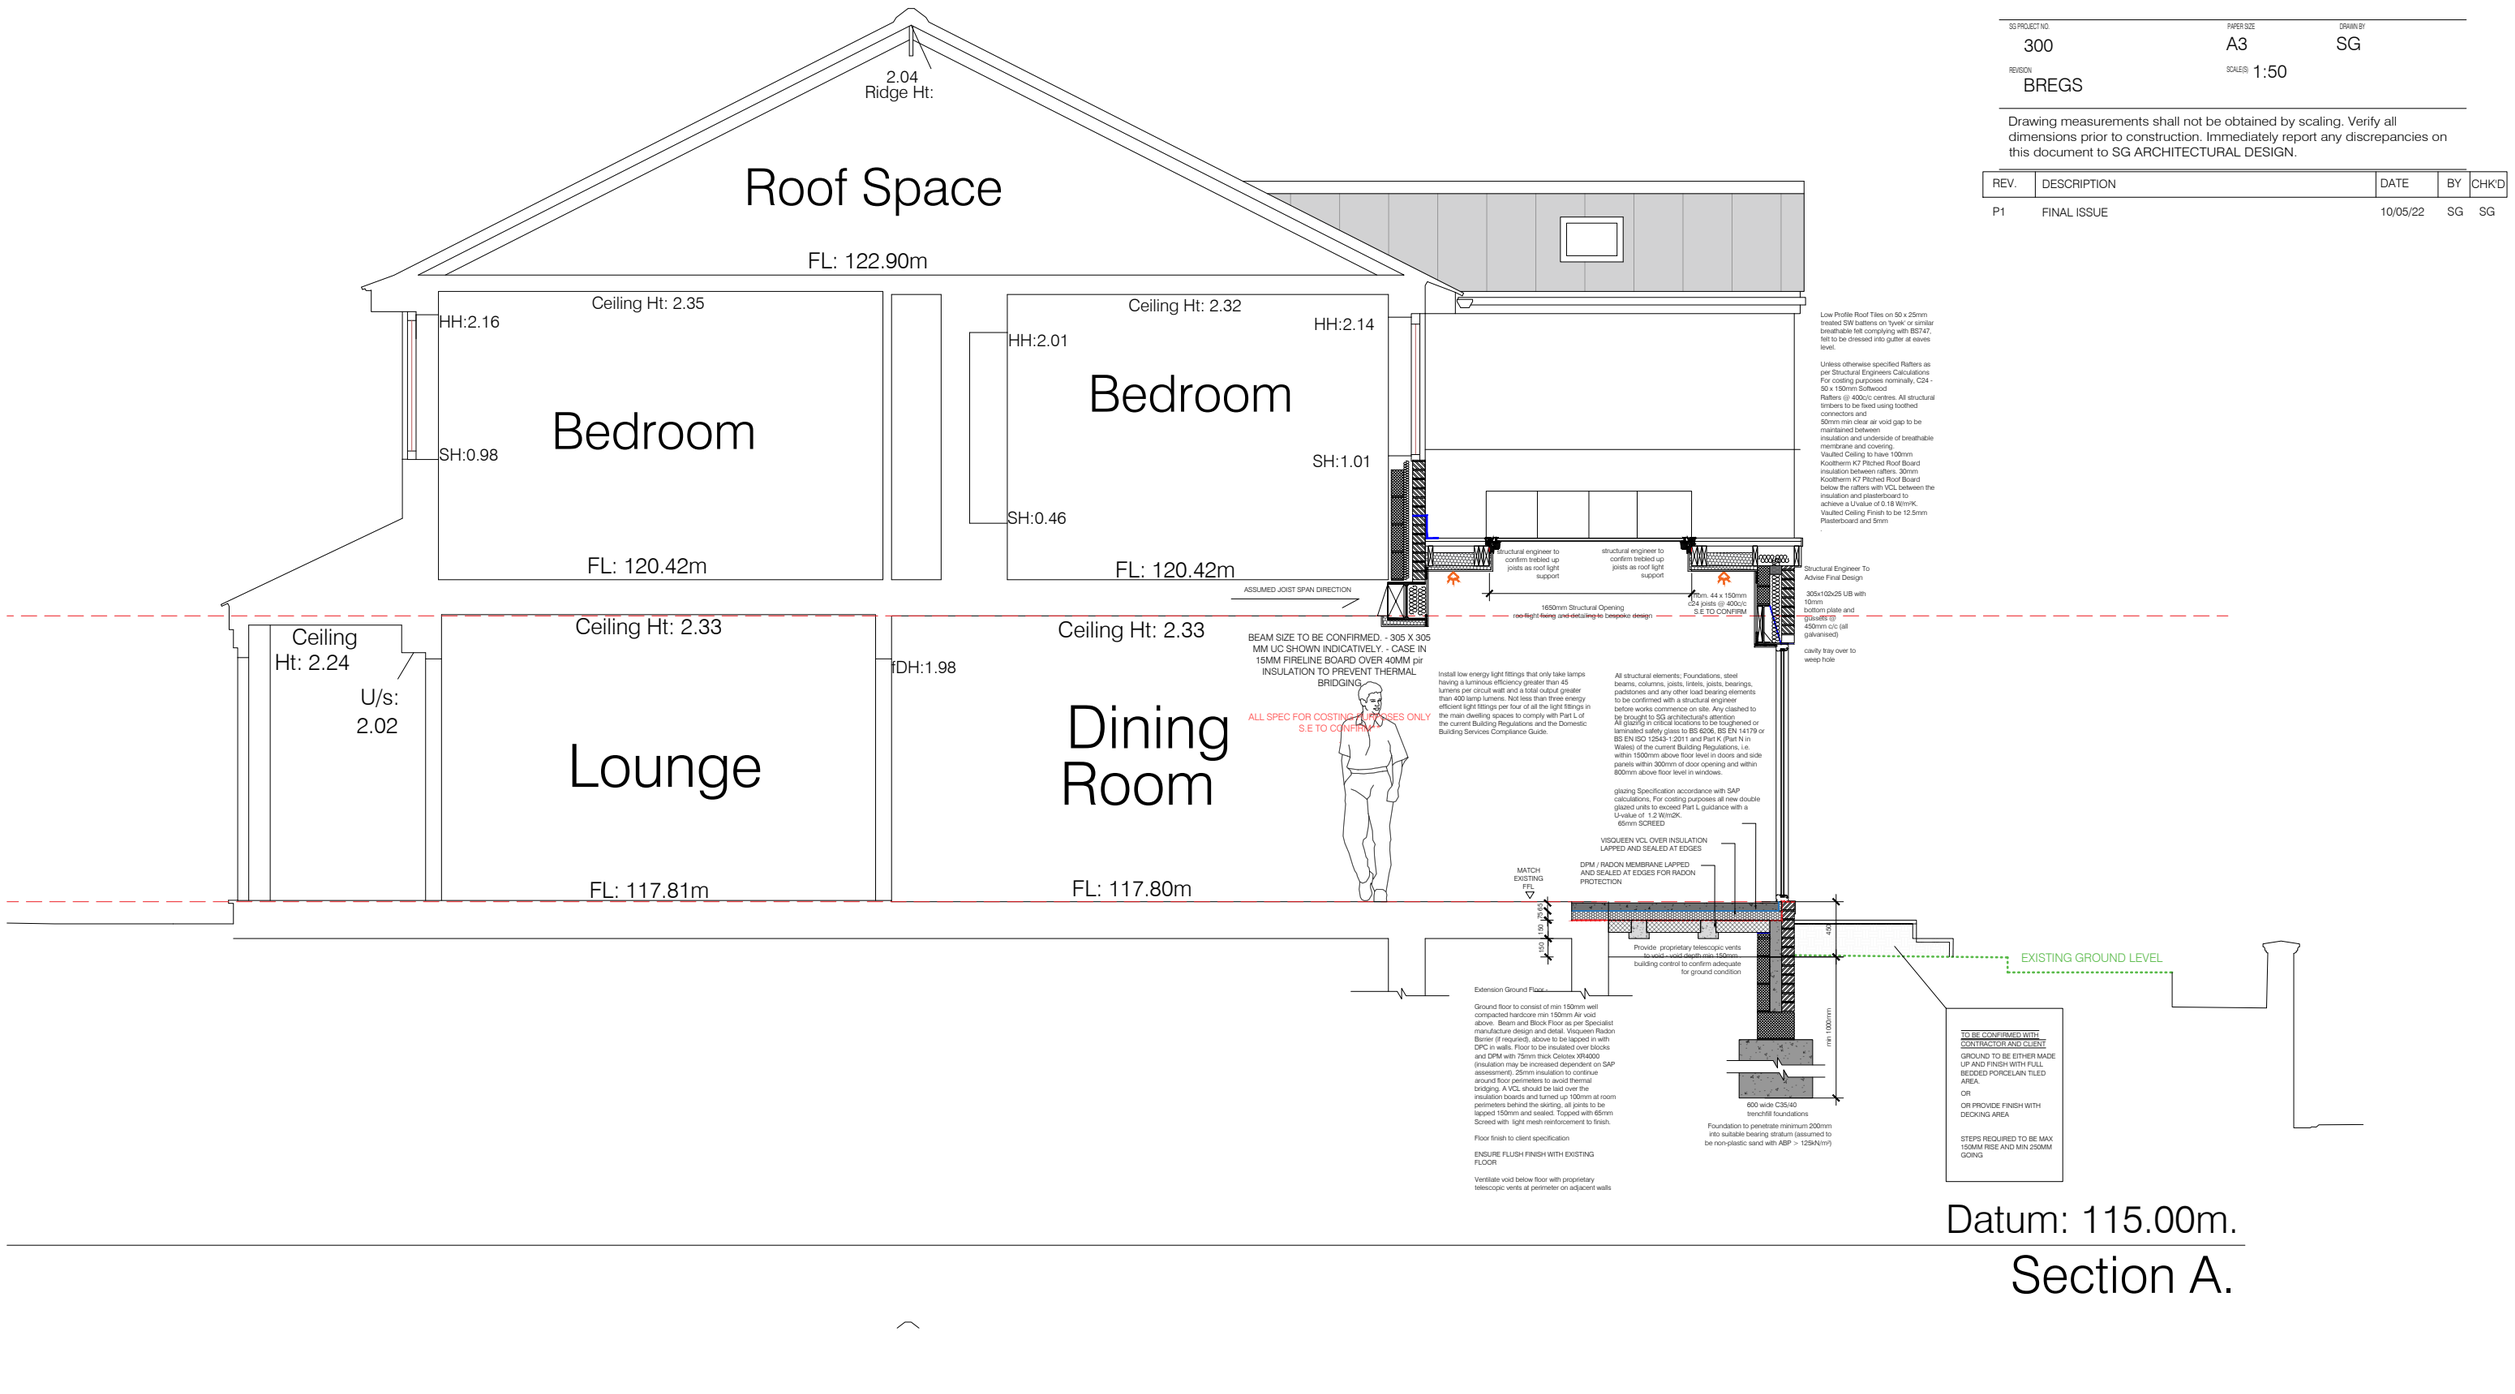

Datum: 115.00m.

Section A.