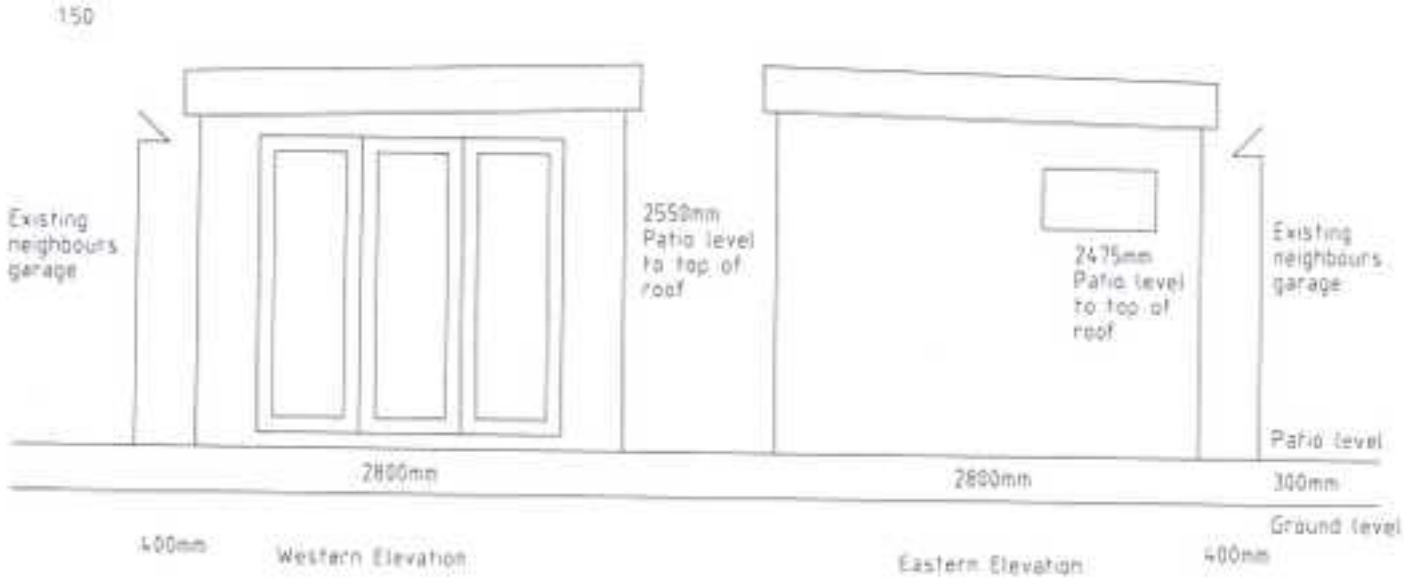

150
Existing neighbours garage
2550mm Patio level to top of roof
2475mm Patio level to top of roof
Existing neighbours garage
Patio level
2800mm
2800mm
300mm
Ground level
400mm
Western Elevation
Eastern Elevation
400mm