S.G ARCHITECTURAL DESIGN
Tel: 07817034426. sgarchitecturaldesign@gmail.com.
www.sgarchitecturaldesign.com

4 Chapel St
Duffield, Belper
DE56 4EQ

04 B - EXISTING FIRST FLOOR PLAN - A2 - 1:50

SURVEY NO.	PAPER NO.	DRAWN
303	A2	SG

SCALE 1:50

DESIGN / BREGS

Drawing measurements shall not be obtained by scaling. Verify all dimensions prior to construction. Immediately report any discrepancies on this document to SG ARCHITECTURAL DESIGN.

REV.	DESCRIPTION	DATE	BY	CHK'D
P1	FINAL ISSUE	22-05-22	SG	SG

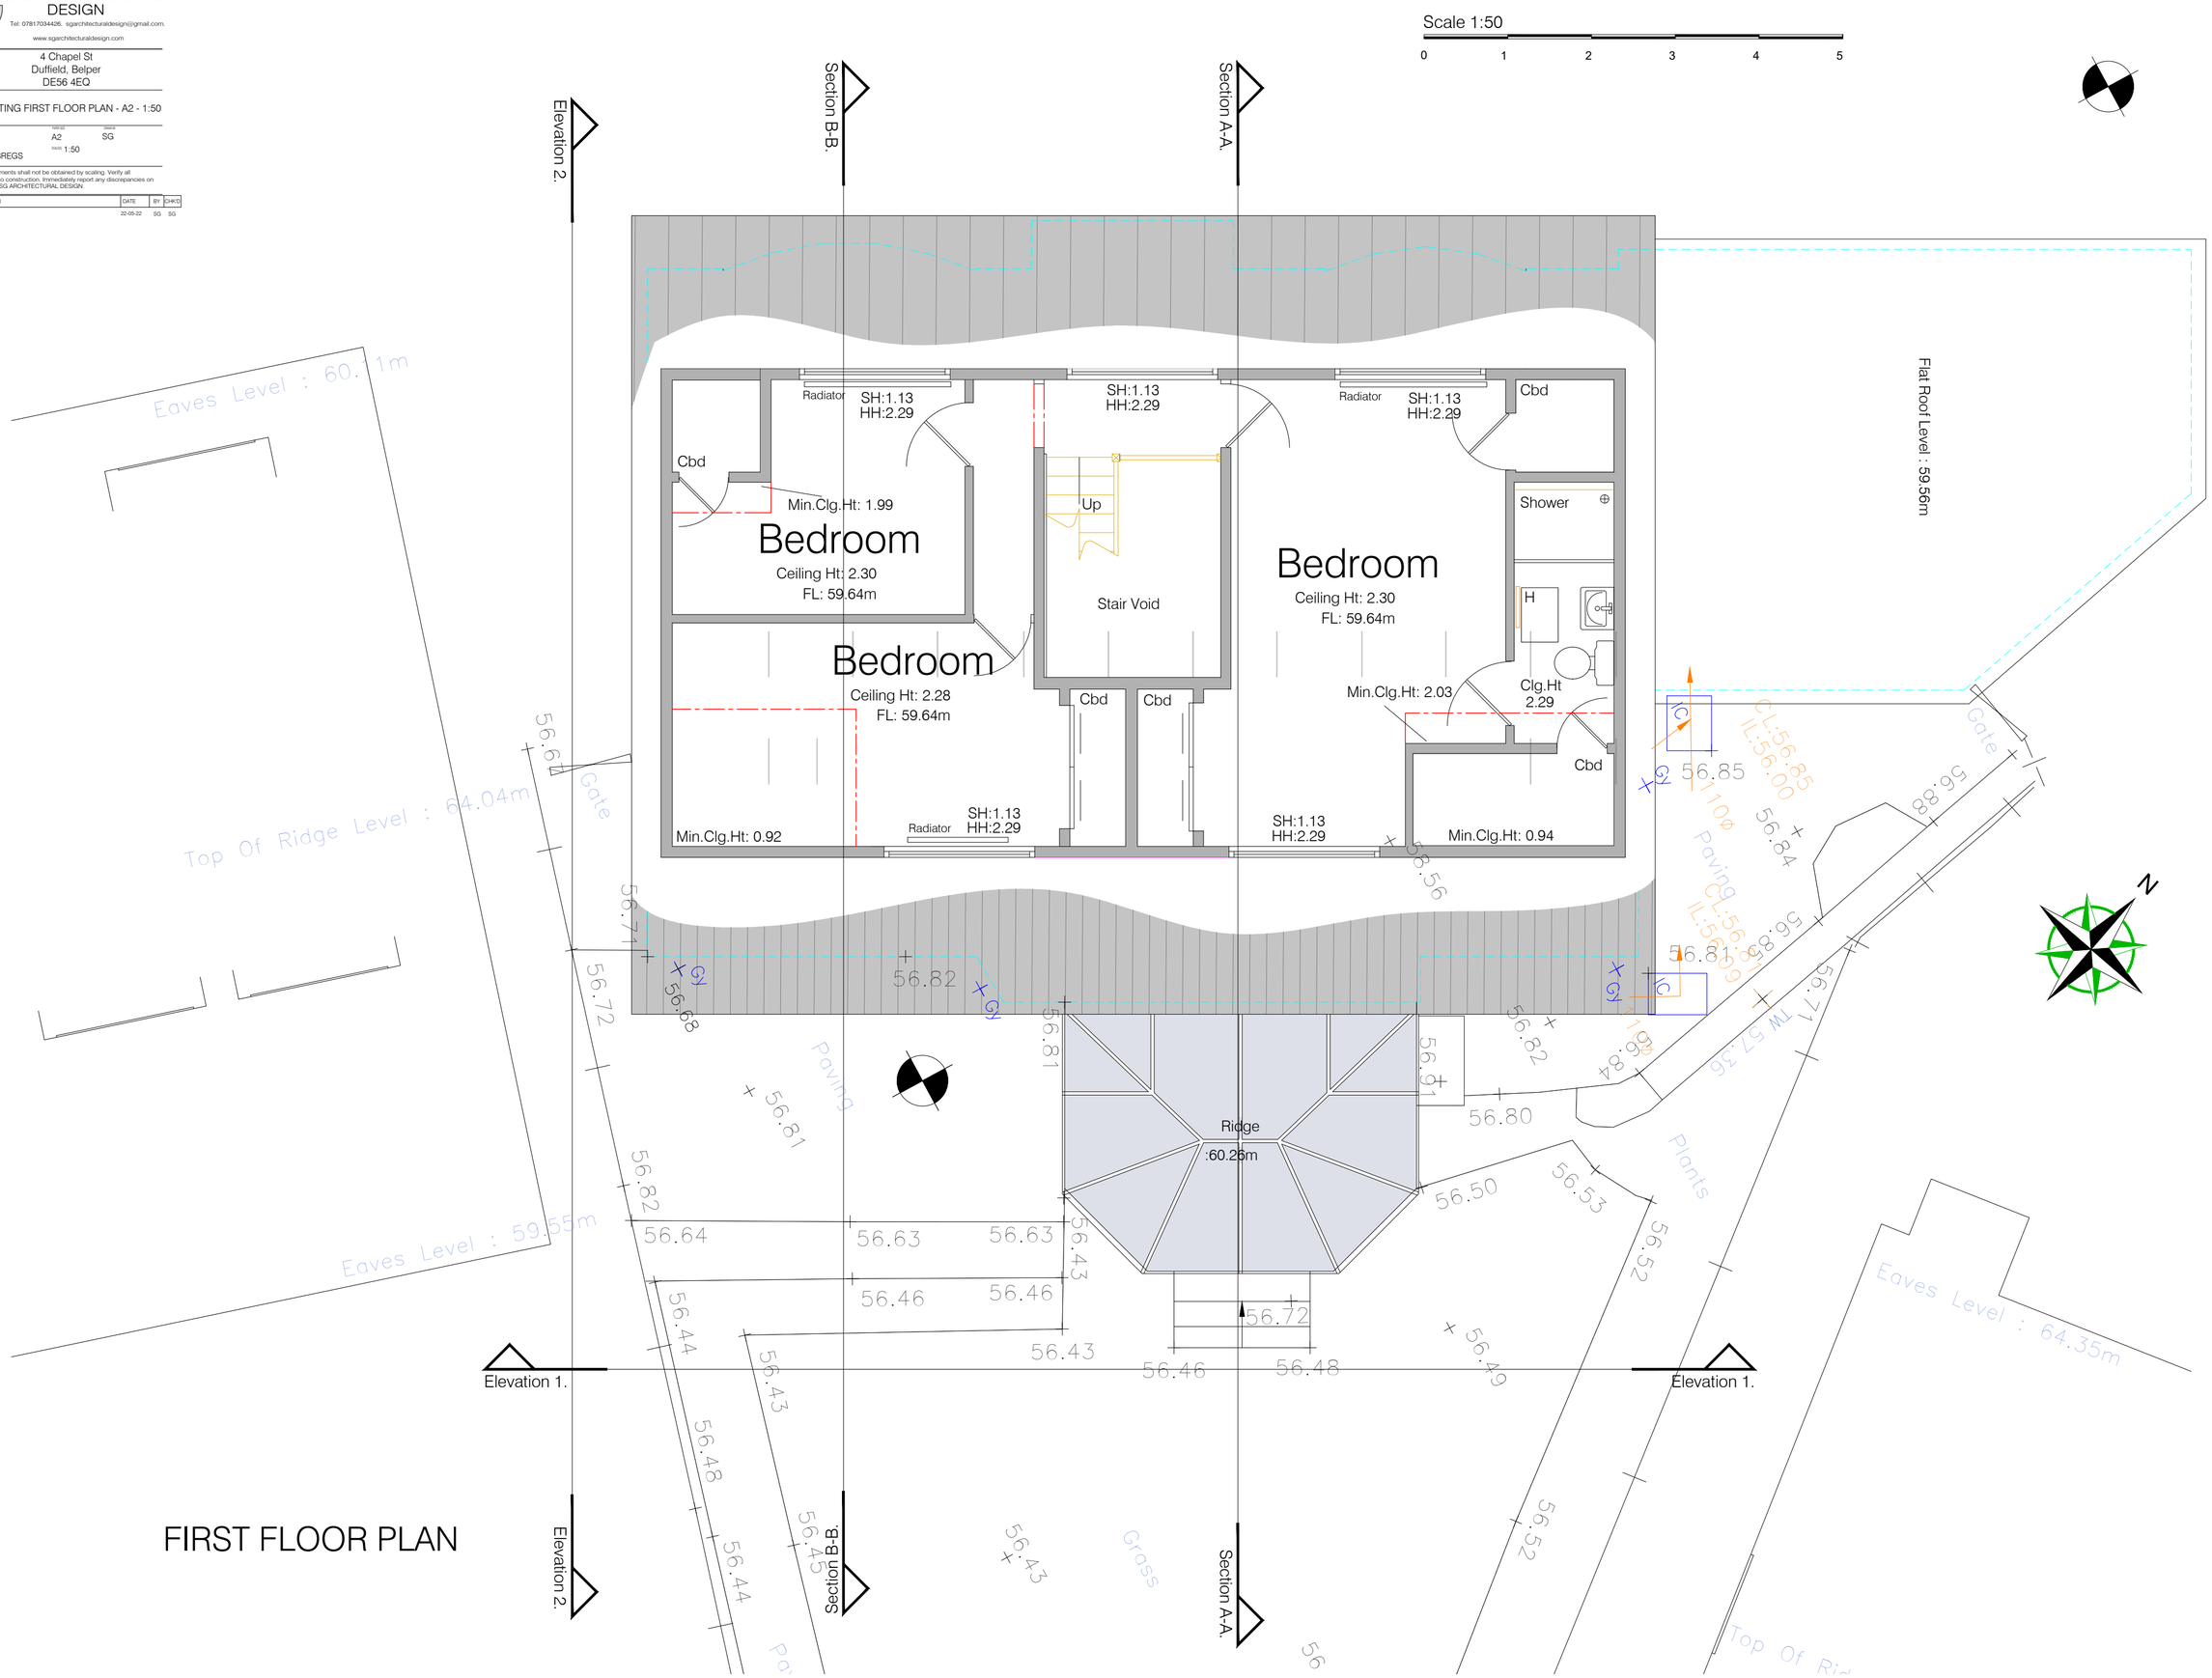

FIRST FLOOR PLAN