S.G ARCHITECTURAL DESIGN
Tel: 07817034426. sgarchitecturaldesign@gmail.com.
www.sgarchitecturaldesign.com

4 Chapel St
Duffield, Belper
DE56 4EQ

10 A - PROPOSED GF - A2 - 1:50

DRAWING NO	PAGE SIZE	DRAWN BY
303	A2	SG

REVISION: DESIGN / BREGS
SCALE: 1:50

Drawing measurements shall not be obtained by scaling. Verify all dimensions prior to construction. Immediately report any discrepancies on this document to SG ARCHITECTURAL DESIGN.

REV.	DESCRIPTION	DATE	BY	CHK'D
P1	FINAL ISSUE	07-06-22	SG	SG

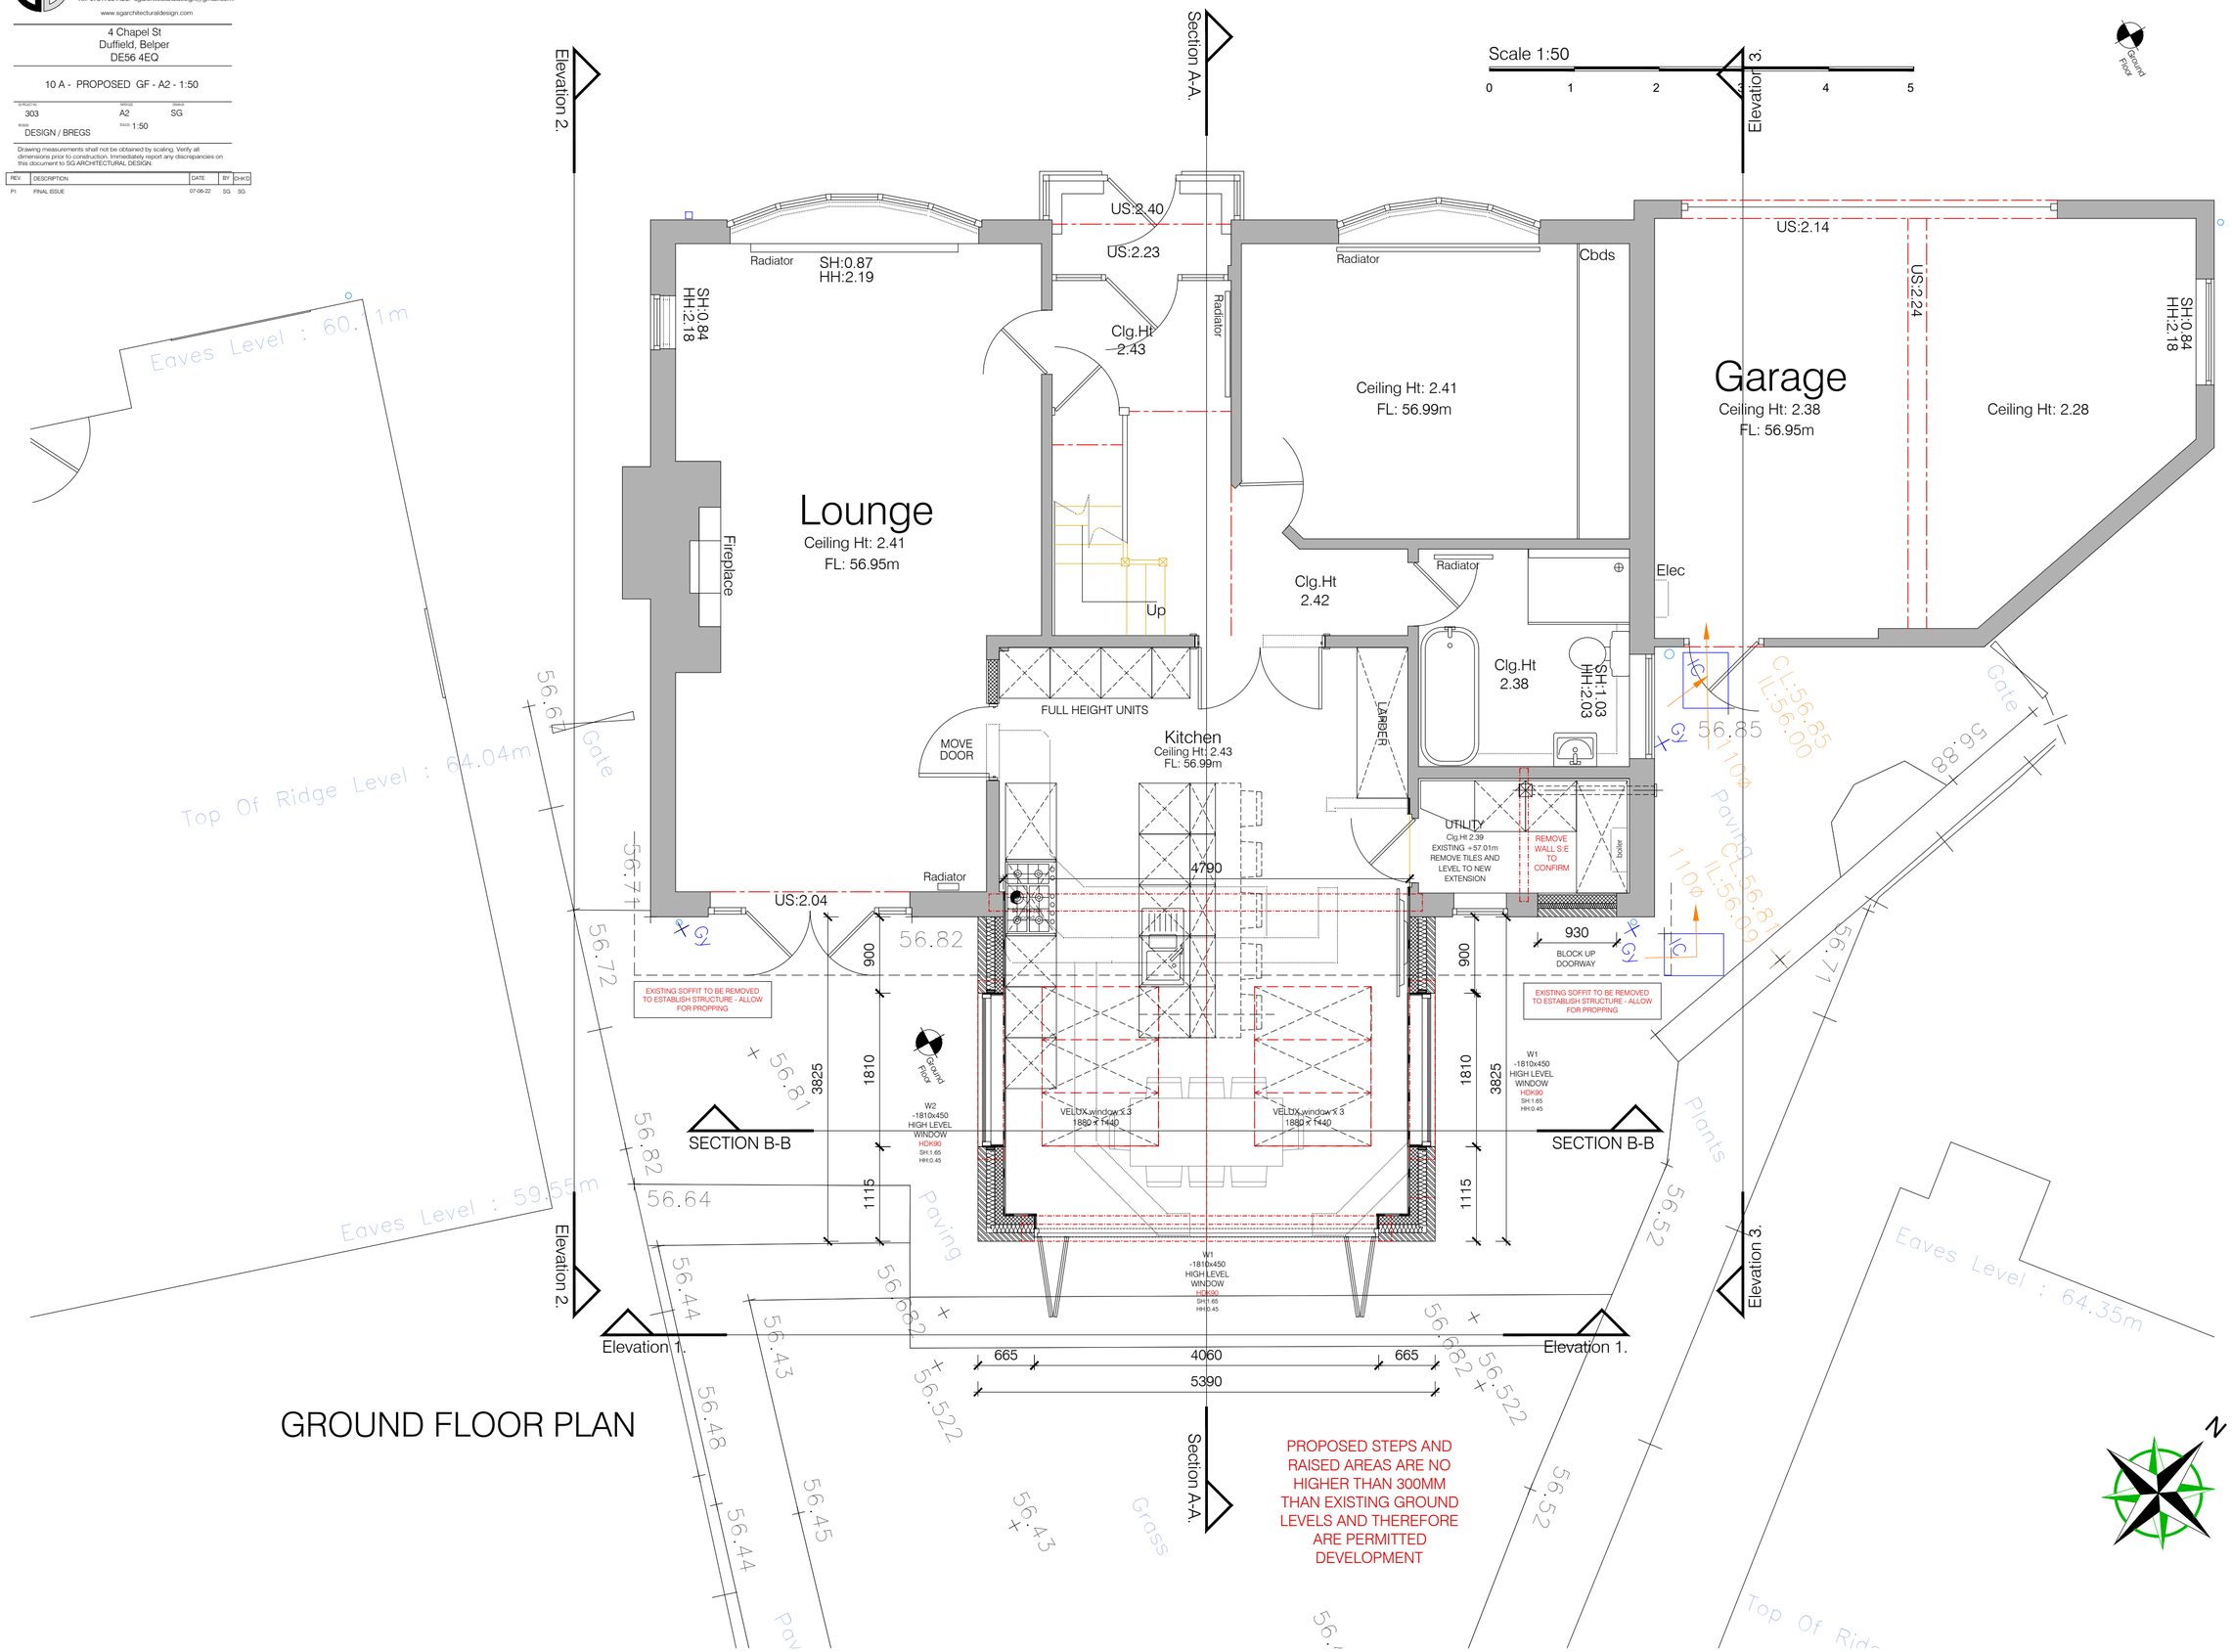

GROUND FLOOR PLAN