S.G ARCHITECTURAL DESIGN
Tel: 07817034426. sgarchitecturaldesign@gmail.com.
www.sgarchitecturaldesign.com

4 Chapel St
Duffield, Belper
DE56 4EQ

10 C - PROPOSED ROOF PLAN - A2 - 1-50

303	A2	SG
DESIGN / BREGS	1:50	

Drawing measurements shall not be obtained by scaling. Verify all dimensions prior to construction. Immediately report any discrepancies on this document to SG ARCHITECTURAL DESIGN.

REV.	DESCRIPTION	DATE	BY	CHK'D
P1	FINAL ISSUE	07-06-22	SG	SG

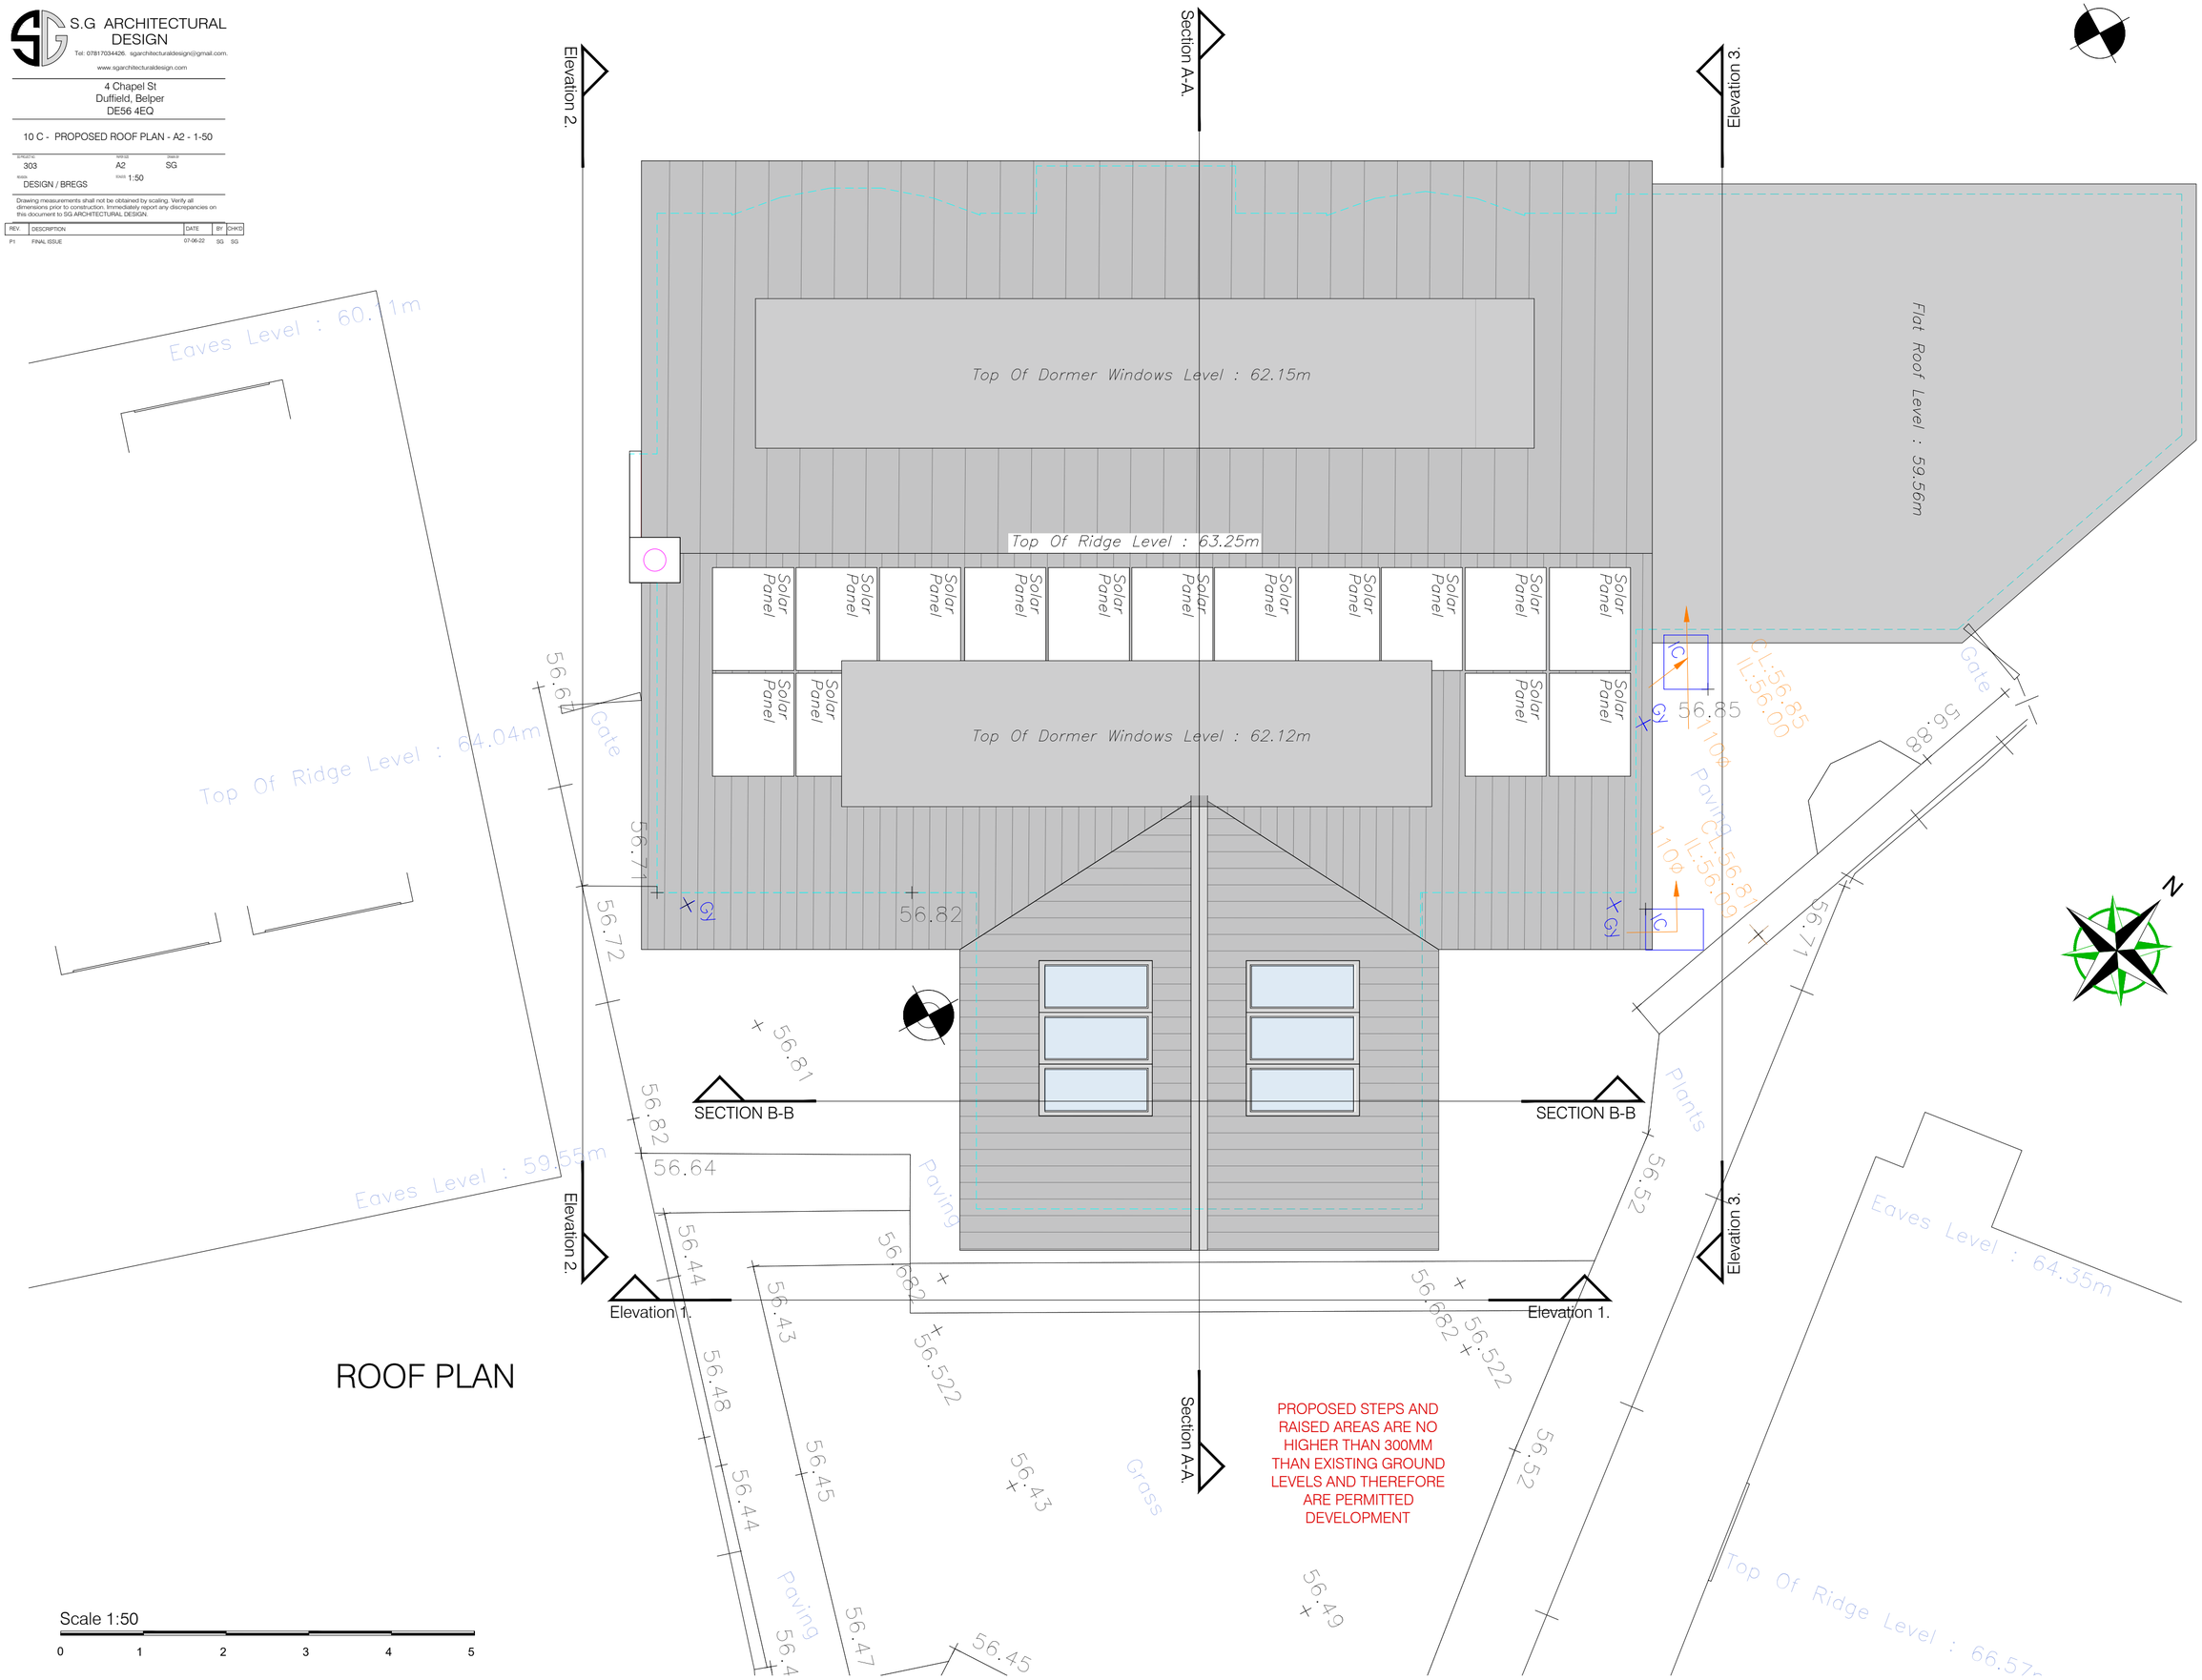

ROOF PLAN

PROPOSED STEPS AND RAISED AREAS ARE NO HIGHER THAN 300MM THAN EXISTING GROUND LEVELS AND THEREFORE ARE PERMITTED DEVELOPMENT

Scale 1:50

0 1 2 3 4 5