

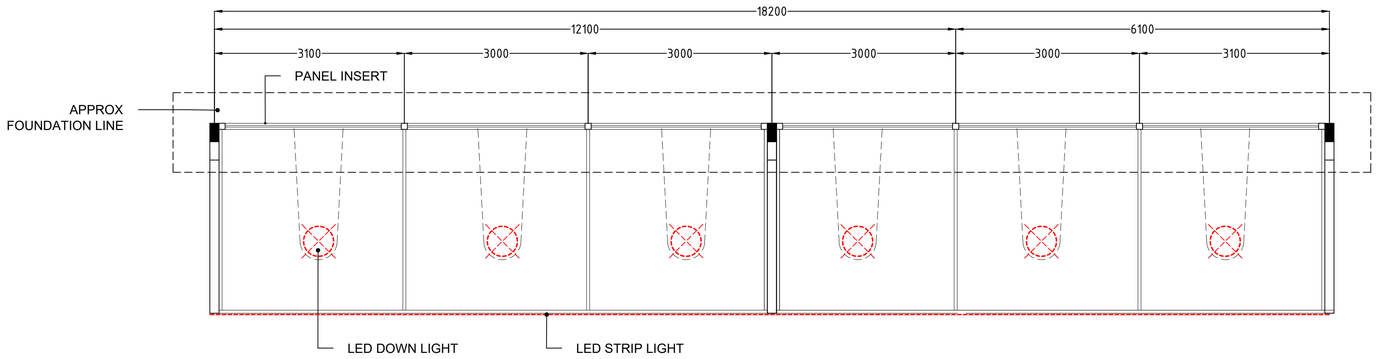



FORECOURT CANOPY- PLAN
Scale 1:50

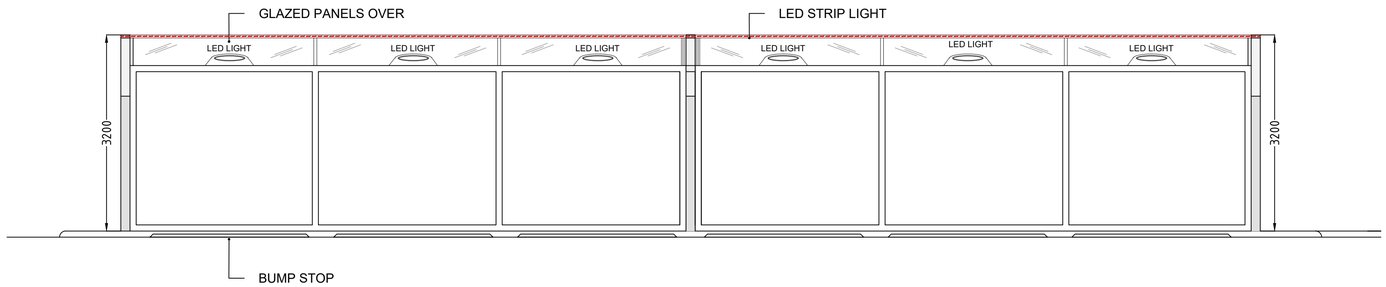


FORECOURT CANOPY FRONT ELEVATION
Scale 1:50

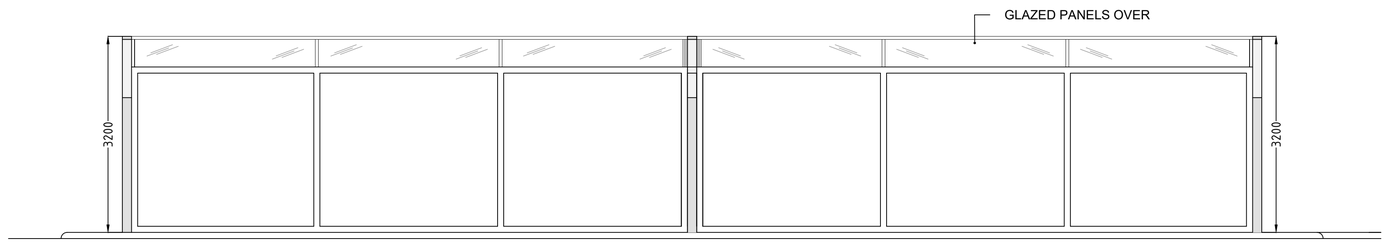


FORECOURT CANOPY BACK ELEVATION
Scale 1:50

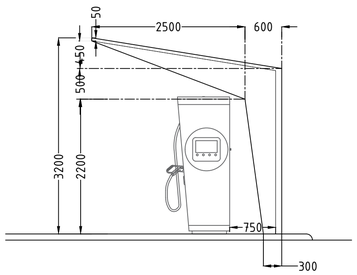

FORECOURT CANOPY RH SIDE ELEVATION
Scale 1:50

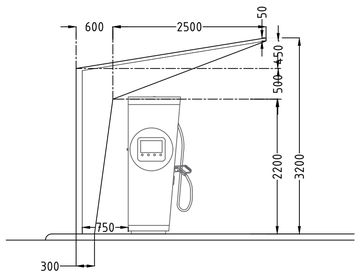

FORECOURT CANOPY LH SIDE ELEVATION
Scale 1:50

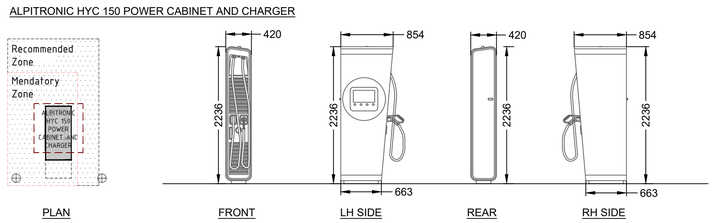

EV CHARGER ELEVATIONS
Scale 1:50

DRAWING NOTES

COPYRIGHT ©
This drawing and the details herein are the copyright of MBH Design Studio Ltd. and must not be reproduced, altered or passed to any third party without prior written consent.

This drawing has been produced for the project listed below, is submitted in support of this application application to the Local Planning Authority and is not intended for use by any other person or for any other purpose.

Every effort has been made to ensure the accuracy of these drawings, however MBH Design Studio Ltd. accept no responsibility for any discrepancies arising from the reuse of survey information and preliminary drawings commissioned by the Applicant from others.

Materials
Structure steel framework powder coated covering with graphics
Reinforced glazed canopy top

Lighting
LED Down lights to achieve 100 lux on each bay, All lights to be installed to manufacturers specifications.

Denotes LED Downlight - Ansell, Amenity, NAPPA LED CCT (ANAPLED/B - CW 28W) with intergrated driver

Denotes LED STRIP Light - Visive Hi-Lite 30

REV	DATE	DESCRIPTION	DRAWN/CHECKED
B	31.05.2022	DETAILS ADDED AS PER COUNCIL REQUEST	WG
A	25.05.2022	REVISED AS PER LATEST COUNCIL AMENDMENTS	SPB/WG
REVISION NOTES			

PLANNING

mbh
MBH Design Studio Ltd.
Rosemount House, Rosemount Avenue, West Byfleet, Surrey, KT14 6LB
www.mbhltd.com t: 01932 352 727 f: 01932 351 545

CLIENT
mfg motor fuel group

PROJECT
FS033 SWANWICK SERVICE STATION
OLD SWANWICK COLLIERY ROAD,
ALFRETON, DERBYSHIRE,
DE55 1HJ

DRAWING TITLE
FORECOURT CANOPY DETAIL
CHARGER DETAILS

DRAWN BY	DATE	SCALE	PAPER SIZE
TN	14.02.2022	1:50	A1
CHECKED BY	DRAWING NUMBER		REV.
RRB	13664-P03-033		B

0 1 2 3 4 5
SCALE - METRES - 1:50