



Existing Front Elevation

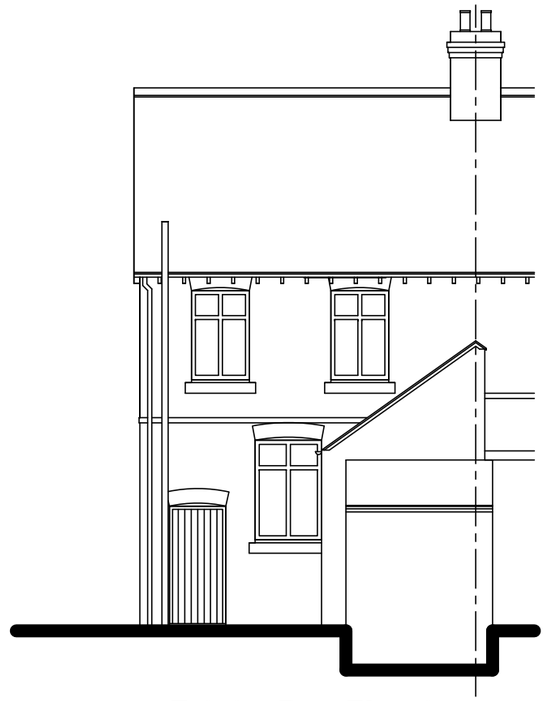

Existing Side Elevation



Existing Rear Elevation

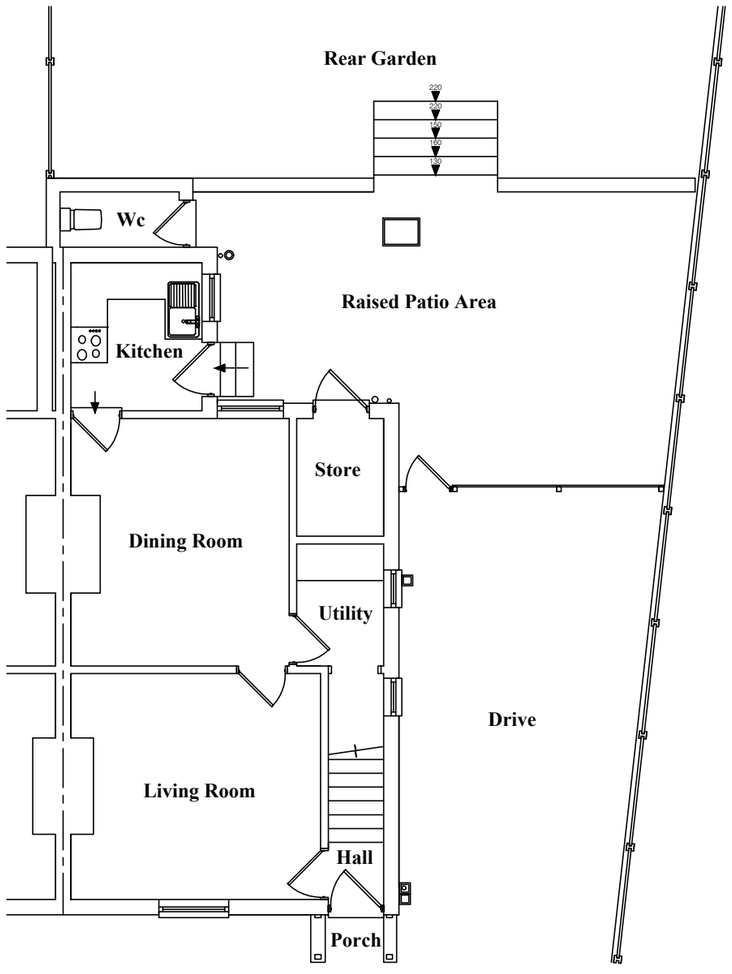

Existing Ground Floor Plan

Client: **Mr & Mrs Sutton**	Scale: 1:100 @ A3
Job Add.: **70 Woodhouse Road, Kilburn, Derby. DE56 0NA**	Date: May 2022 / Rev: -
Dwg Title: **Proposed Extension Drawing**	Dwg No: 2022-06-22-02