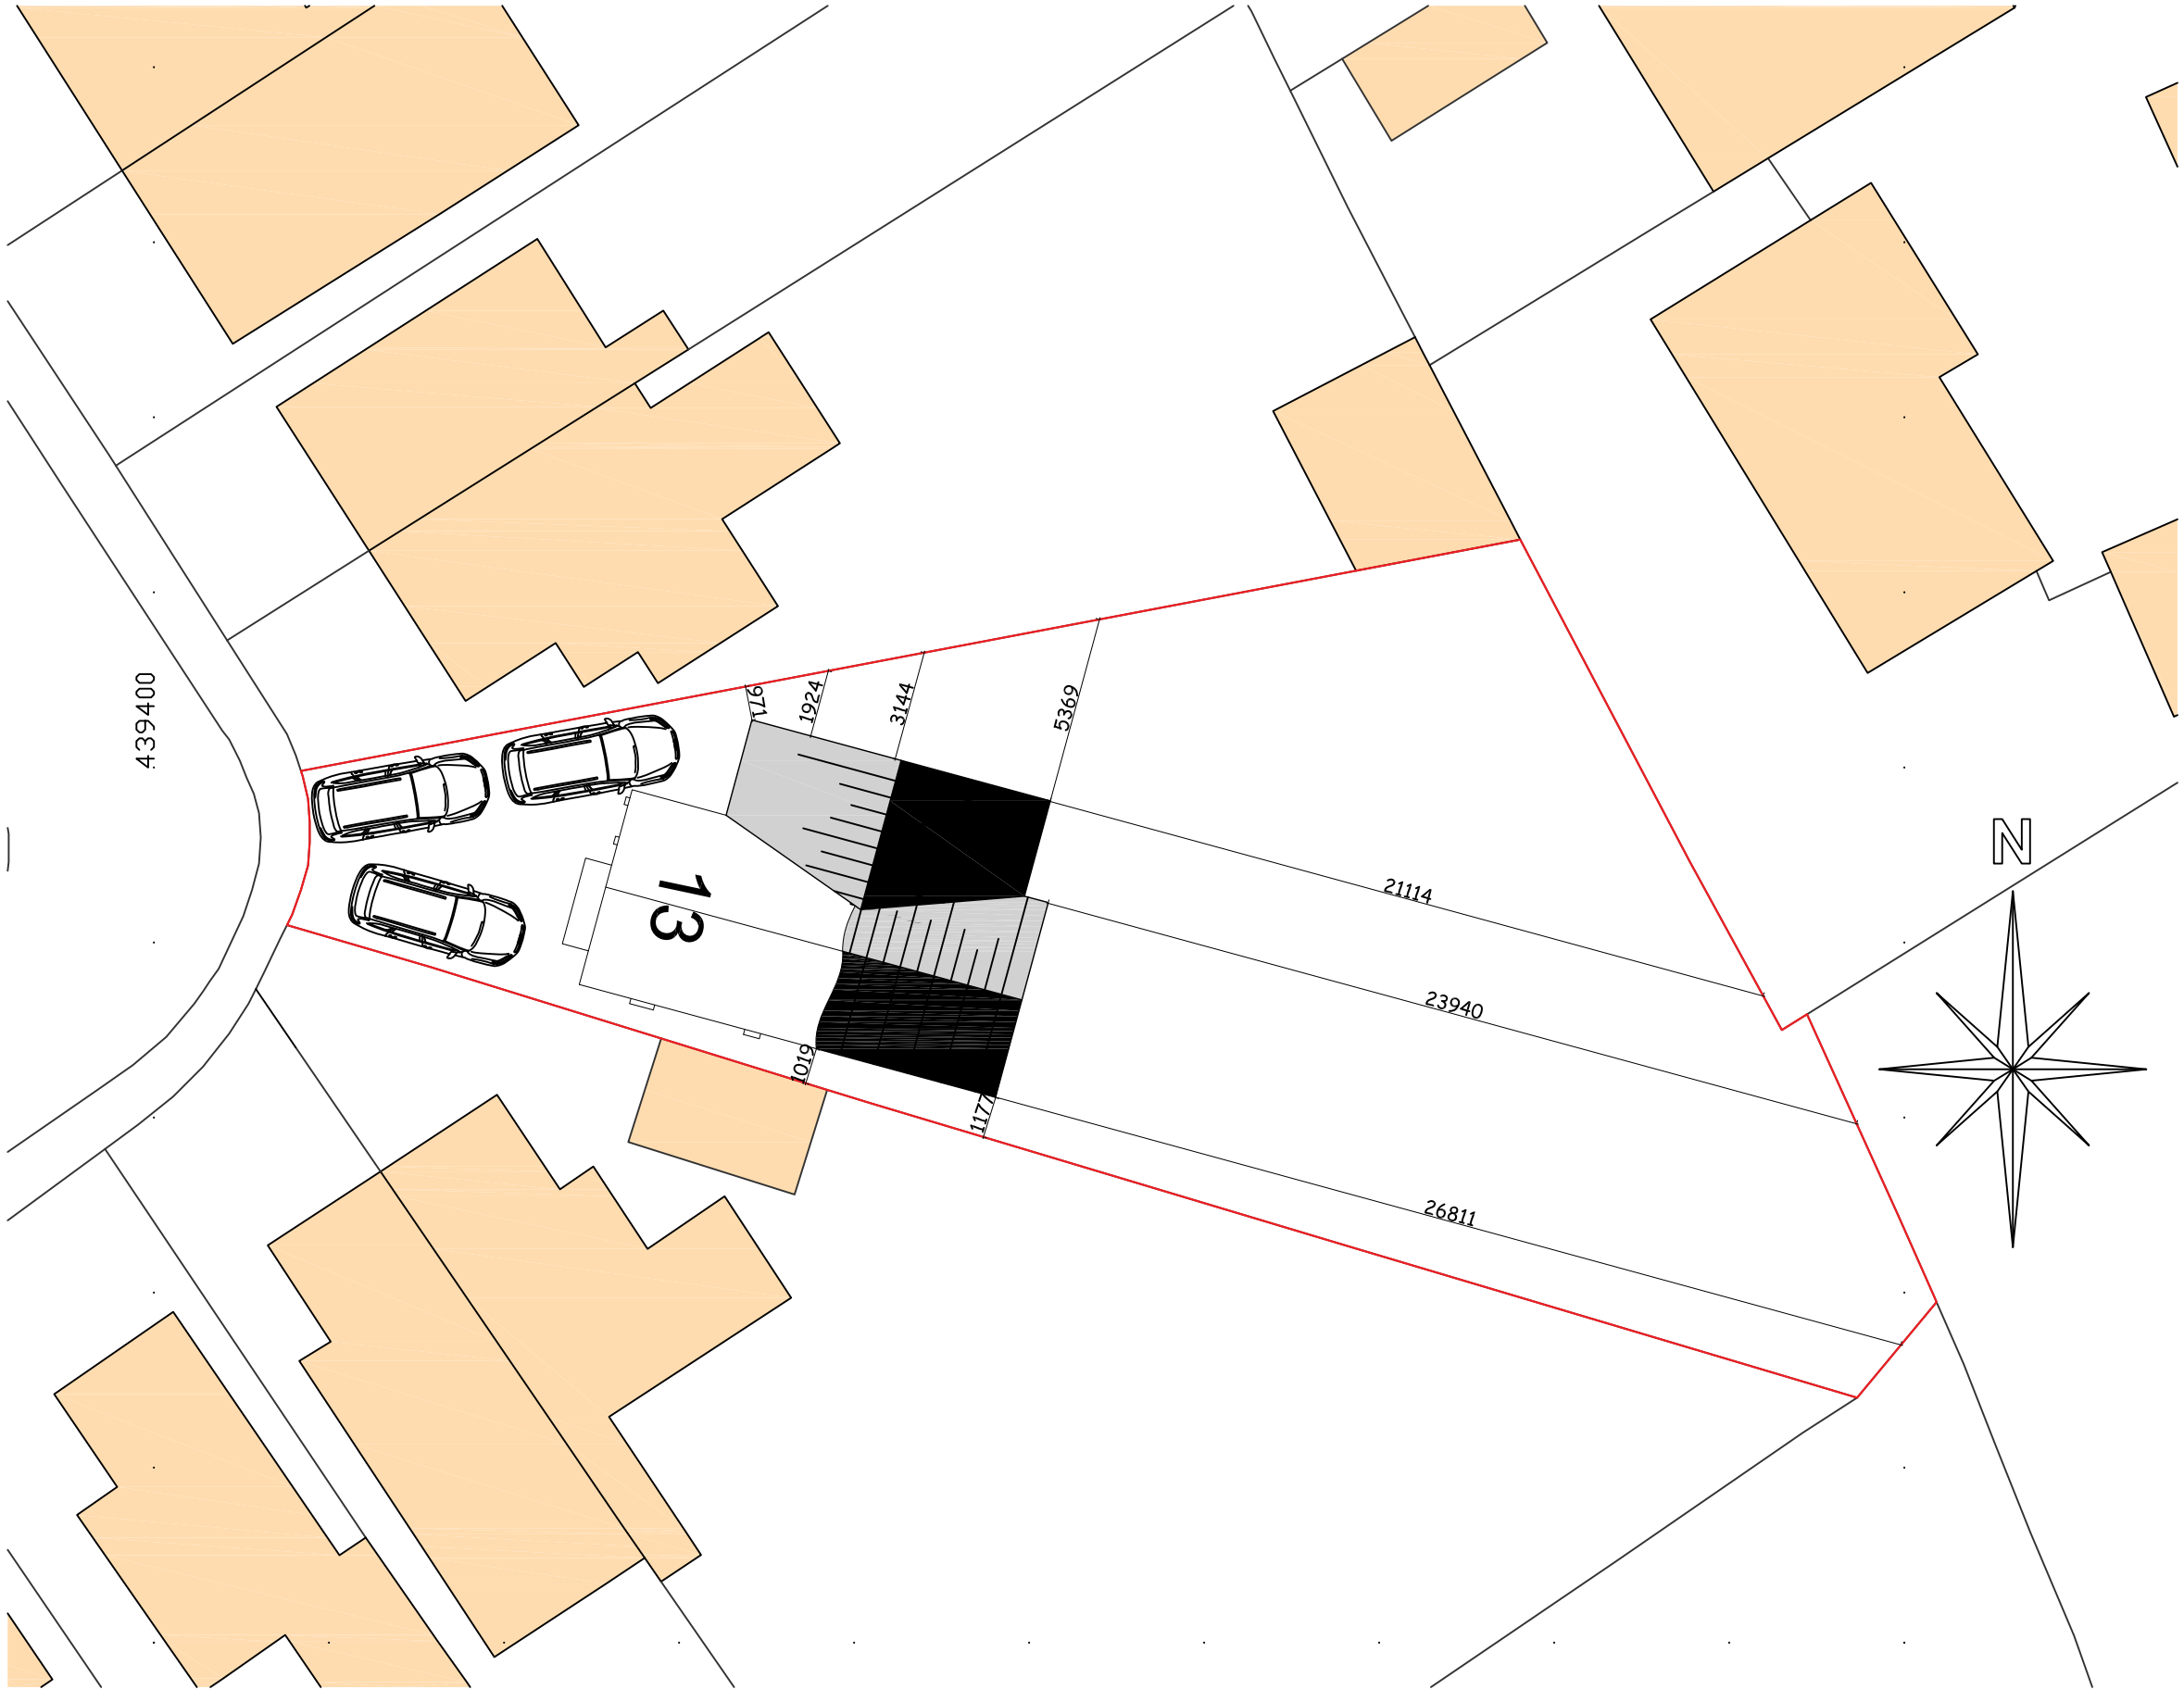


Proposed Parking Layout
Scale 1: 200

PLANNING ISSUE

Rev	By	Date	Details
/	CS	/	/

PROPOSED
Two Storey Side & Rear Extension

LOCATION
13 Derwent Road
Ripley
Derbyshire
DE5 3GS

CLIENT
Mr Foulke

DRAWING TITLE
Proposed Parking Layout

DRAWN BY	DATE	DWG.No	REV
CS	May 2022	ATCS1003/14	/

SCALES @ A3 1:200

ATCS
Architectural technology
by Ciaran Spalding
tel: 07917035899
email: ciaranspalding@gmail.com

Autocad License number, 610-00037122 © 2022

DO NOT SCALE:
From this drawing all dimensions are in millimetres unless otherwise stated any discrepancies are to be reported to ATCS.

RELEVANT DRAWINGS:
This drawing is to be read in conjunction with all other relevant drawings and details

DRAWING COPYRIGHT:
This drawing and all other relevant drawings is the property of Architectural Services by Ciaran Spalding. and should not copied or altered in any way without prior consent